




Proposed Elevations

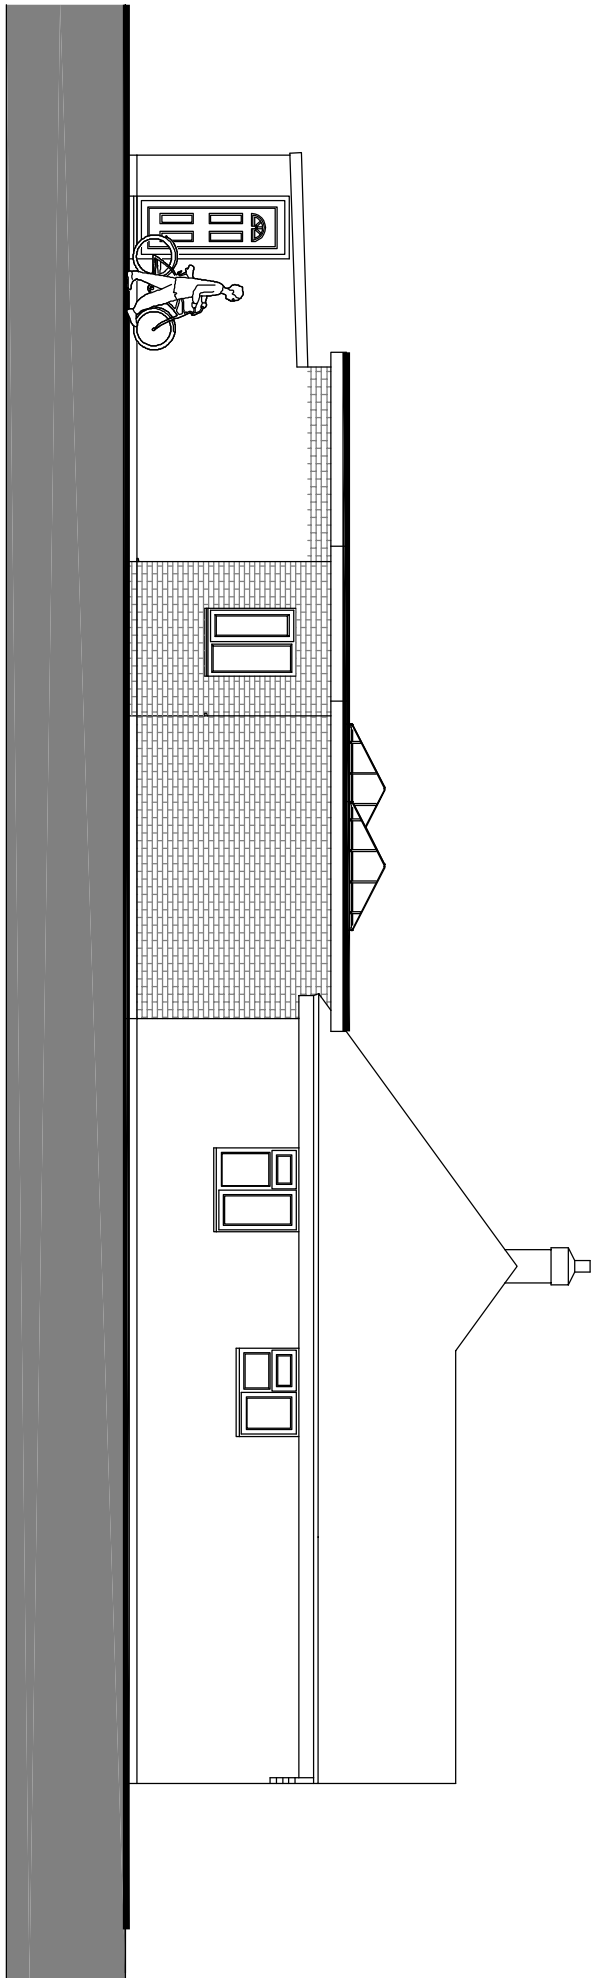


South Elevation

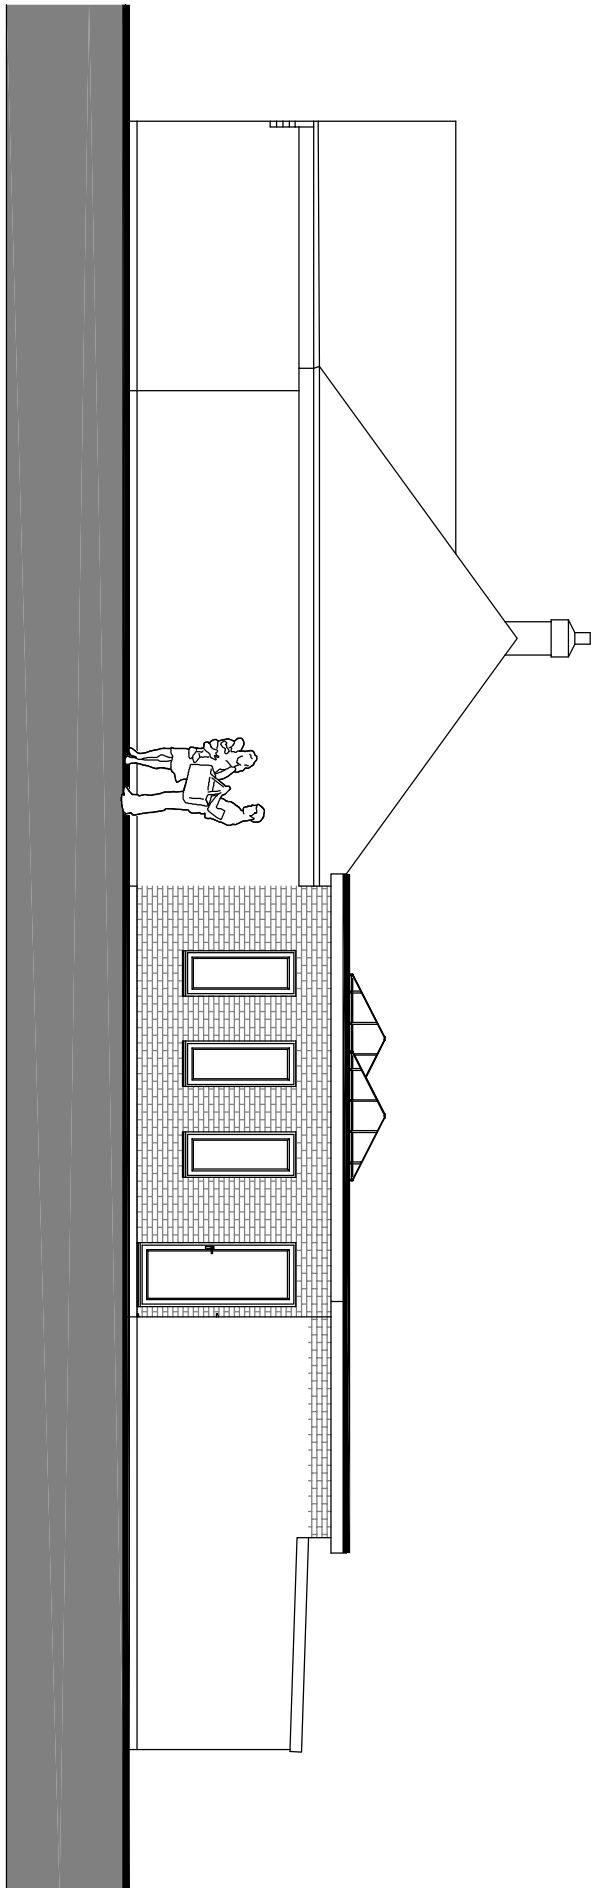

East Elevation

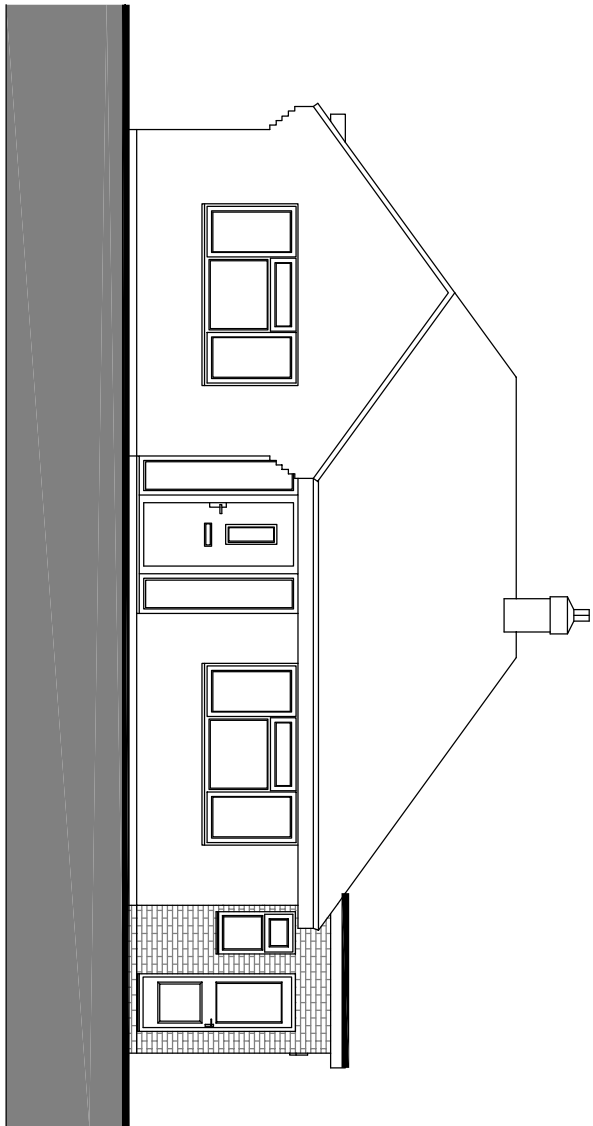

North Elevation

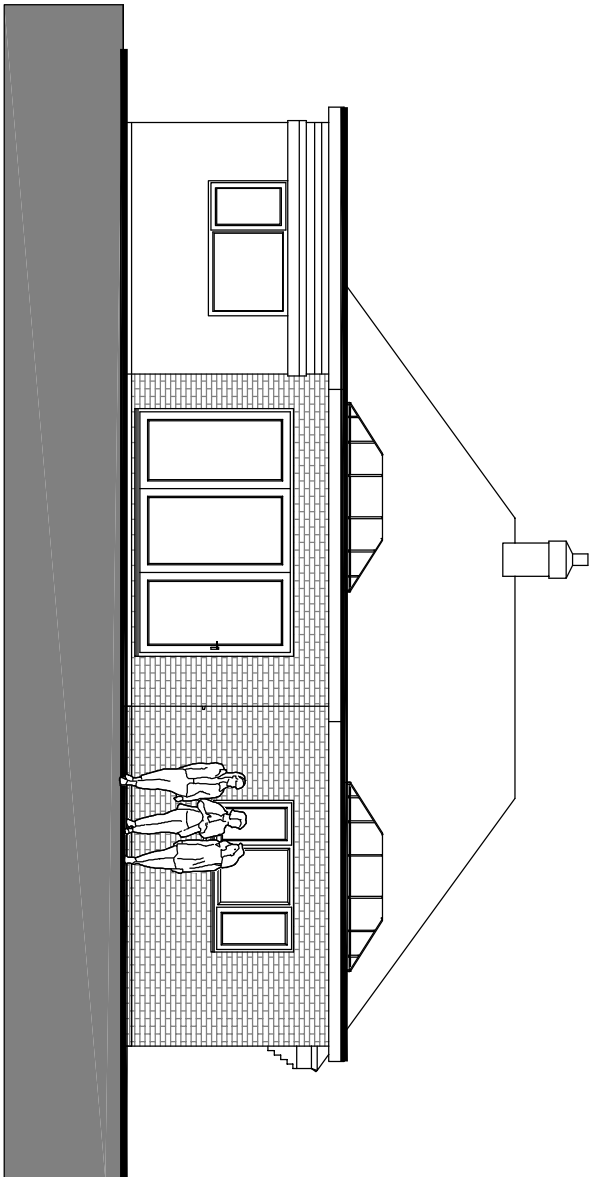


West Elevation



All dimensions to be checked on site prior to commencement of any construction works. Figure dimensions are to be used in preference to scaled dimensions.

Proposed Extensions


Proposed Fencing

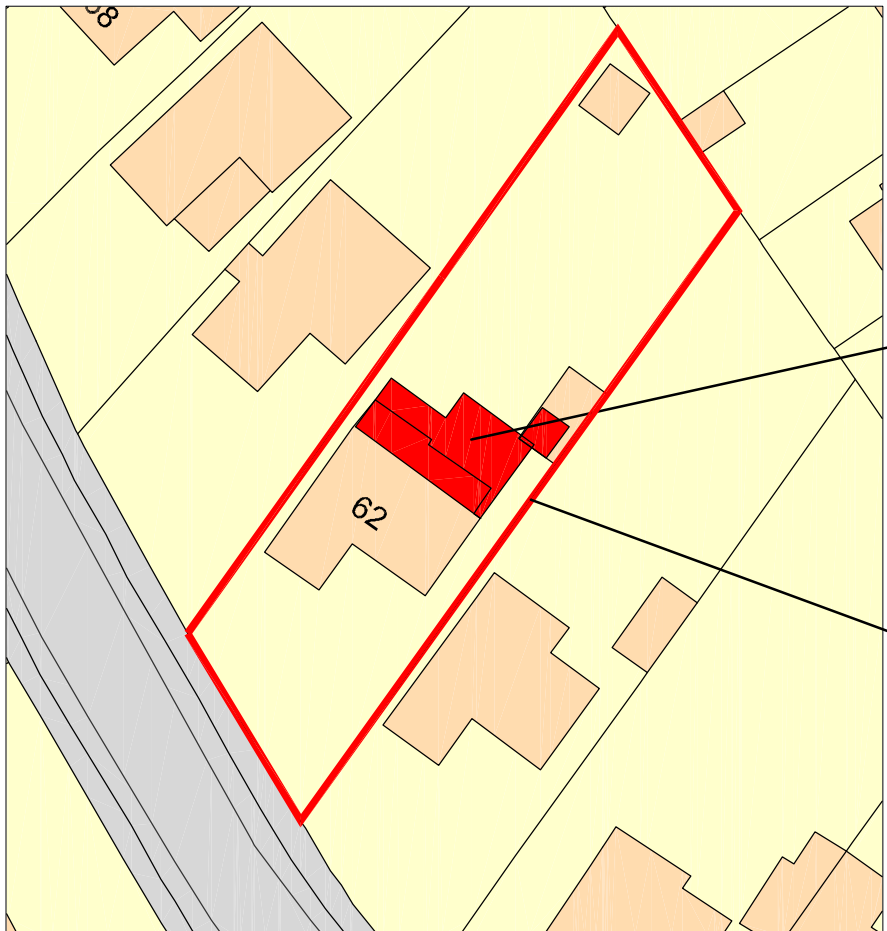

Proposed Fencing

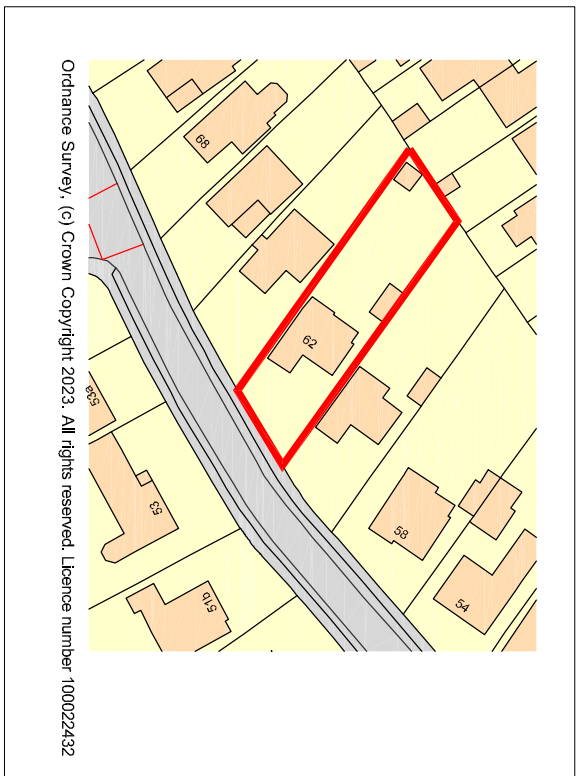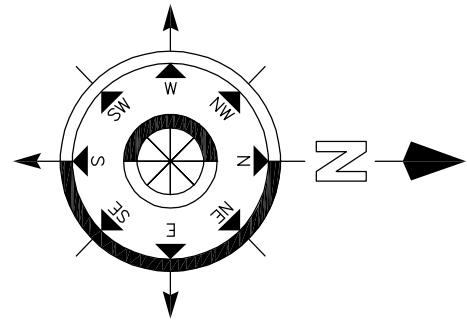

Architectural Illustration

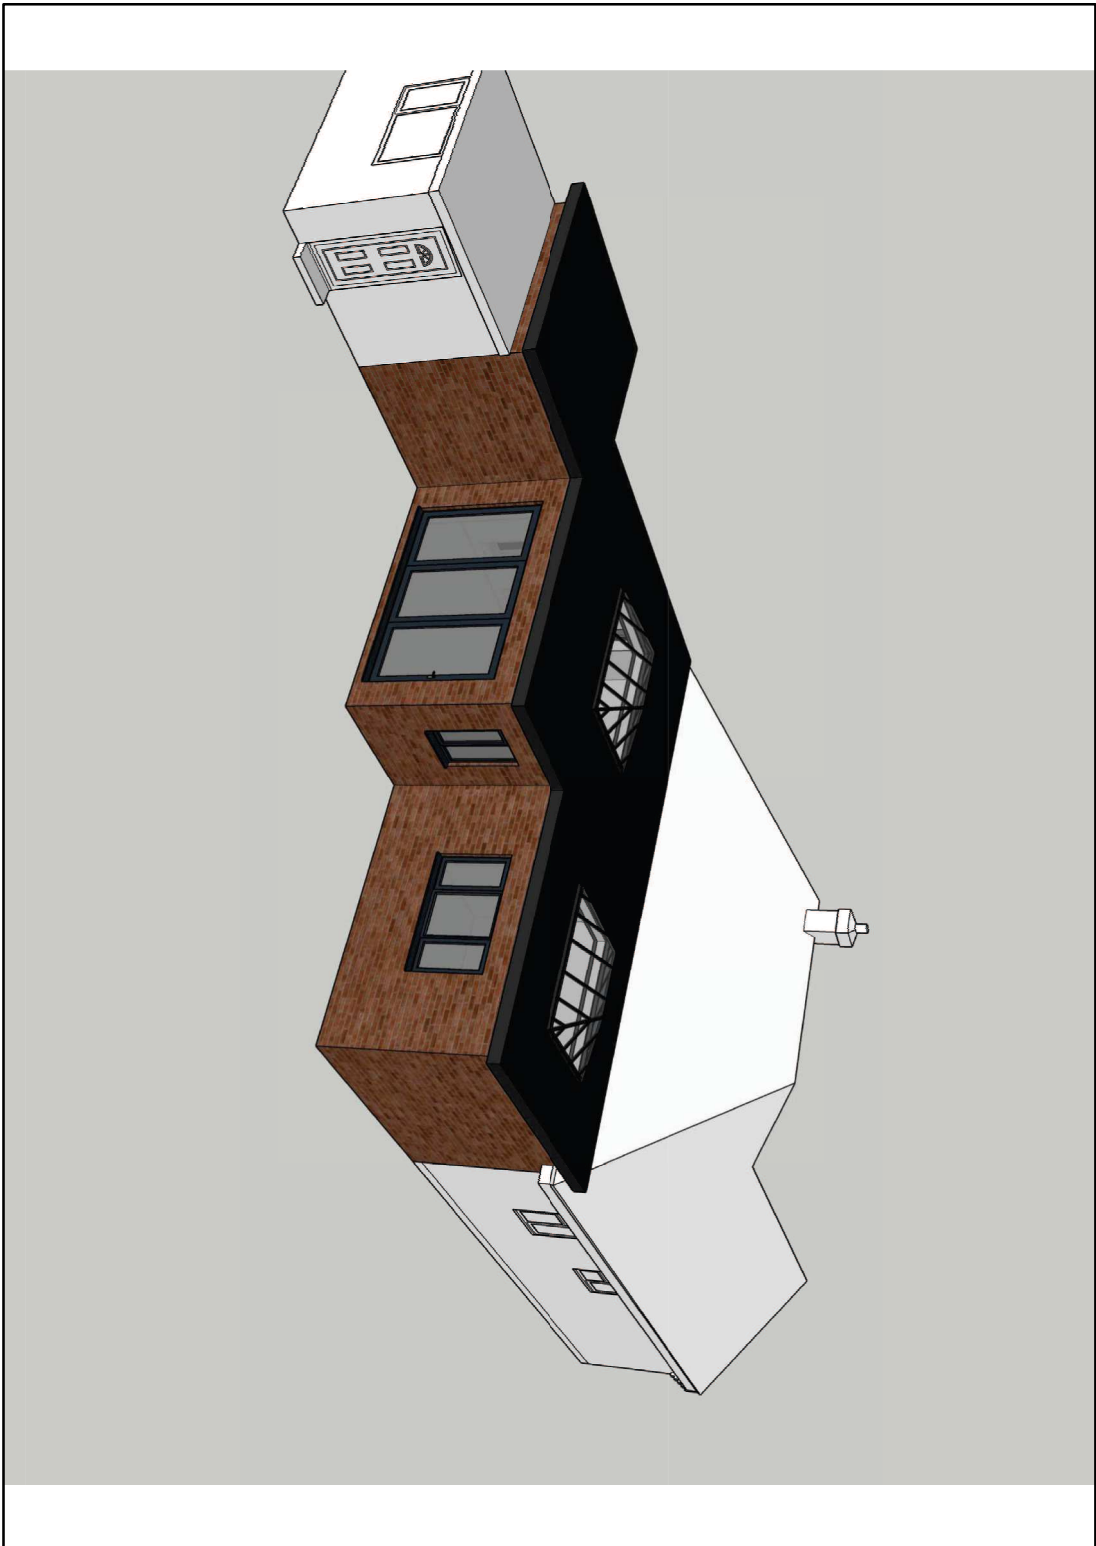

Proposed Floor Plans

