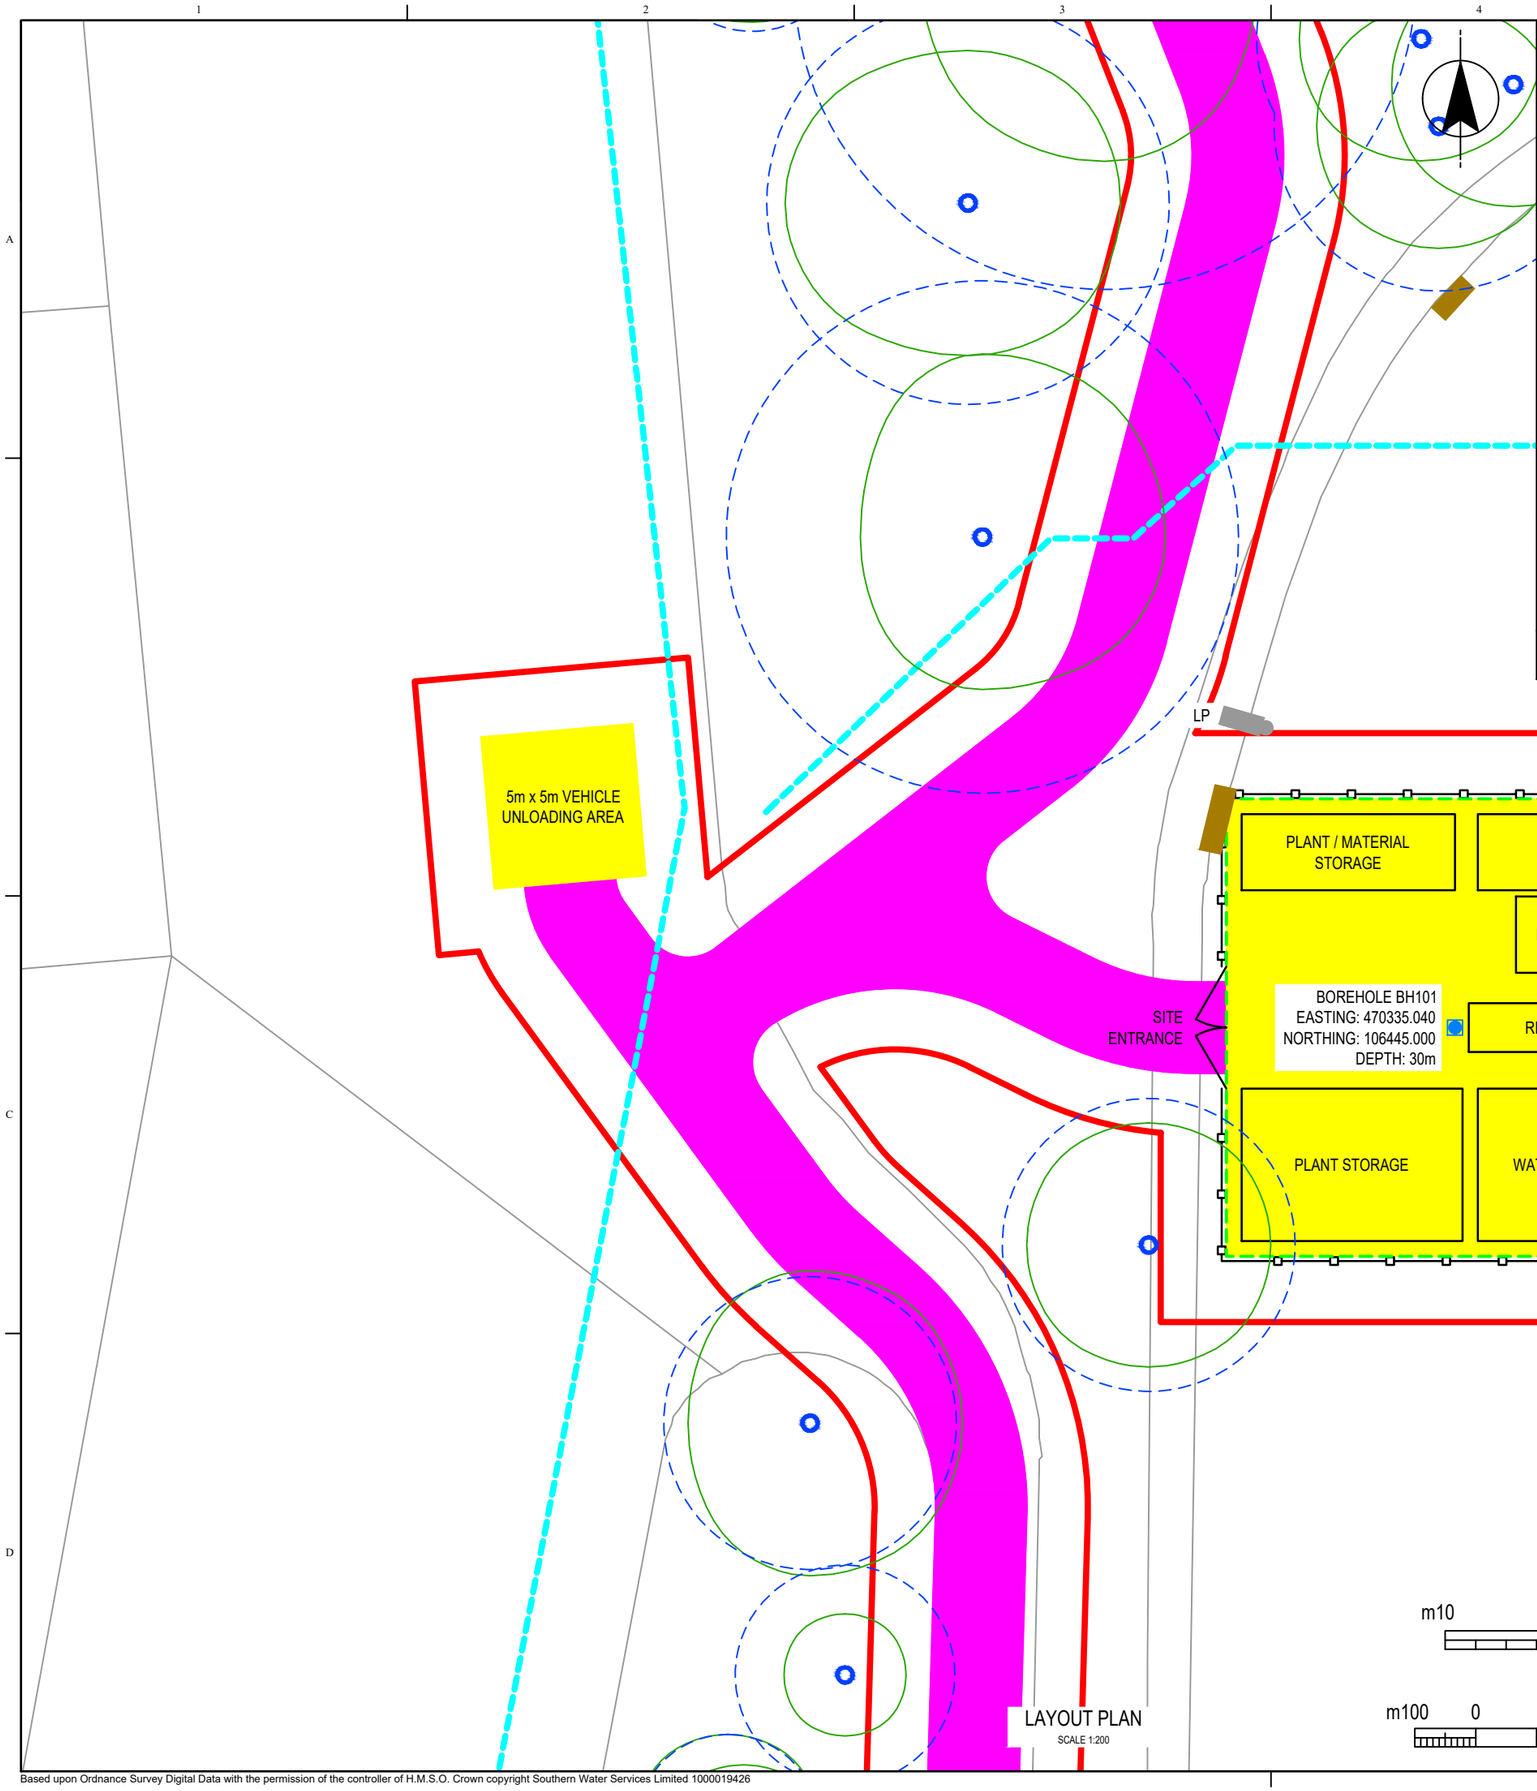

LAYOUT PLAN
SCALE 1:200

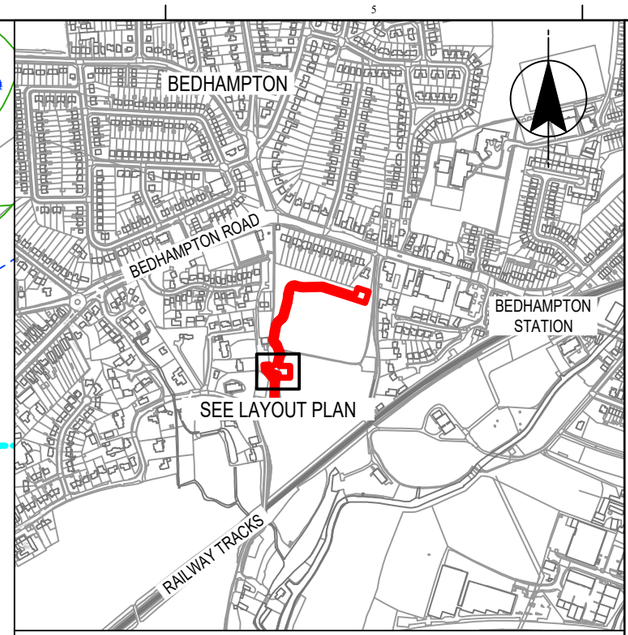

AREA PLAN
SCALE 1:10000

NOTES

1. ALL DIMENSIONS IN MILLIMETRES AND ALL LEVELS IN METRES UNLESS SHOWN OTHERWISE.

REFERENCES

710166-SWS-XX-XX-DR-Z-00201	LAND ENTRY NOTICE PLAN BOREHOLE BH101 & BH102 LOCATION PLAN
710166-SWS-XX-XX-DR-Z-00206	LAND ENTRY NOTICE PLAN BOREHOLE BH102 SITE PLN

LEGEND

- PROPOSED ACCESS
- PROPOSED WORKING AREA
- WORKING AREA BOUNDARY
- AREA REQUIRING TEMPORARY TRAKMAT
- TEMPORARY COMPOUND FENCING
- PROPOSED BOREHOLE HEADWORKS LOCATION
- EXISTING PARK BENCH
- LP EXISTING LAMP POST
- EXISTING PUBLIC RIGHT OF WAY
- EXISTING TREE CANOPY AND ROOT PROTECTION AREA

CURRENT VERSION INFORMATION

VEHICLE UNLOADING AREA MOVED TO AVOID PUBLIC RIGHT OF WAY.
WORKING AREA BOUNDARY AMENDED. HEADWORK DETAIL DELETED.

DATE	ORIG	CHKD	REVD	APPR	REV	STS	REASON FOR ISSUE
10/02/23	NS	HJ	JR	JR	C01	A4	Authorised & Accepted - Design
07/03/23	NS	HJ	HJ	HJ	C02	A4	Authorised & Accepted - Design
08/03/23	NS	HJ	LB	KW	C03	A4	Authorised & Accepted - Design

THIS DRAWING IS ISSUED BY SOUTHERN WATER SUBJECT TO THE CONDITIONS THAT IT IS NOT COPIED EITHER IN WHOLE OR IN PART OR DISCLOSED TO THIRD PARTIES UNLESS PRIOR WRITTEN AUTHORISATION IS GIVEN BY SOUTHERN WATER
PREVIOUS VERSIONS OF THIS DRAWING SHOULD BE STAMPED SUPERSEDED OR DESTROYED
DO NOT SCALE THIS DRAWING - IF IN DOUBT ASK

WATER for LIFE from Southern Water.
Southern House
Yeoman Road
Worthing
West Sussex
BN13 3NX
telephone (01903) 264444
fax (01903) 691435

PROJECT TITLE
HAMPSHIRE WATER TRANSFER AND WATER RECYCLING PROJECT

DRAWING TITLE
LAND ENTRY NOTICE PLAN
BOREHOLES BH101
SITE PLAN

SITE UNIT MNEMONIC	SITE UNIT NO.	MASTER SIZE
		A3
PRN	SCALE	STATUS
710166	AS SHOWN	A4
S.W. DRAWING NO.		REVISION
710166-SWS-XX-XX-DR-Z-00205		C03

Based upon Ordnance Survey Digital Data with the permission of the controller of H.M.S.O. Crown copyright Southern Water Services Limited 1000019426