



PROPOSED EXTENSION TO LABURNUMS, ST. PETERS ROAD, NORTH HAYLING, HANTS. 1/8" SCALE.


182854/G

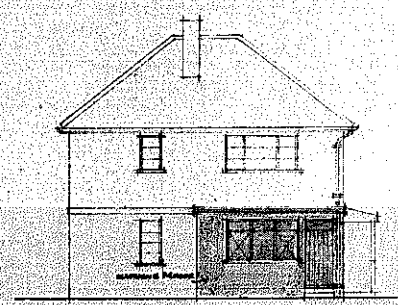


EAST ELEV.

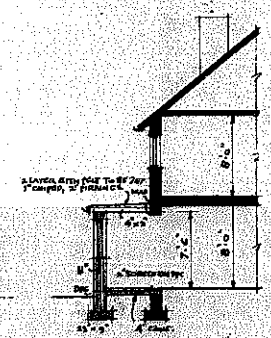


SECTION

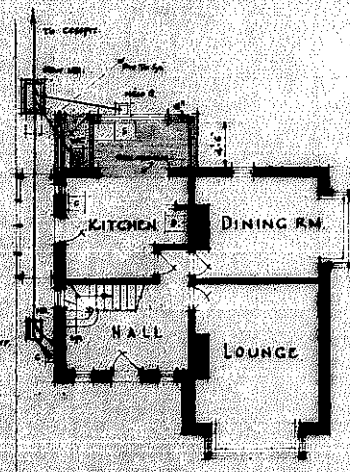

GROUND FLOOR PLAN.

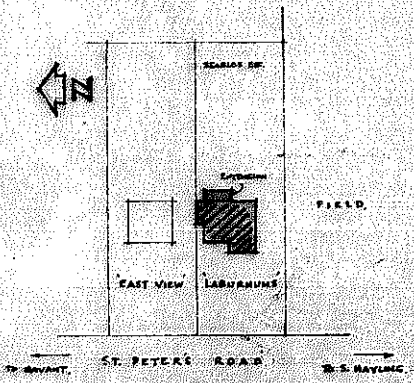


SITE PLAN - SCALE 1/500

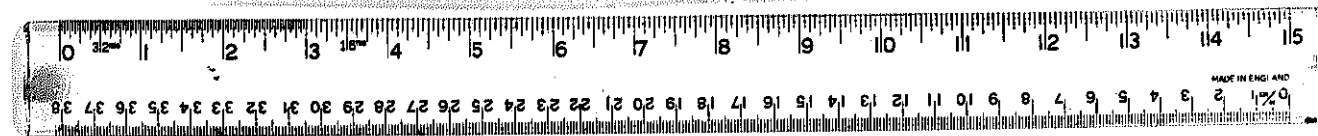

Plan Only.

18285/3/G

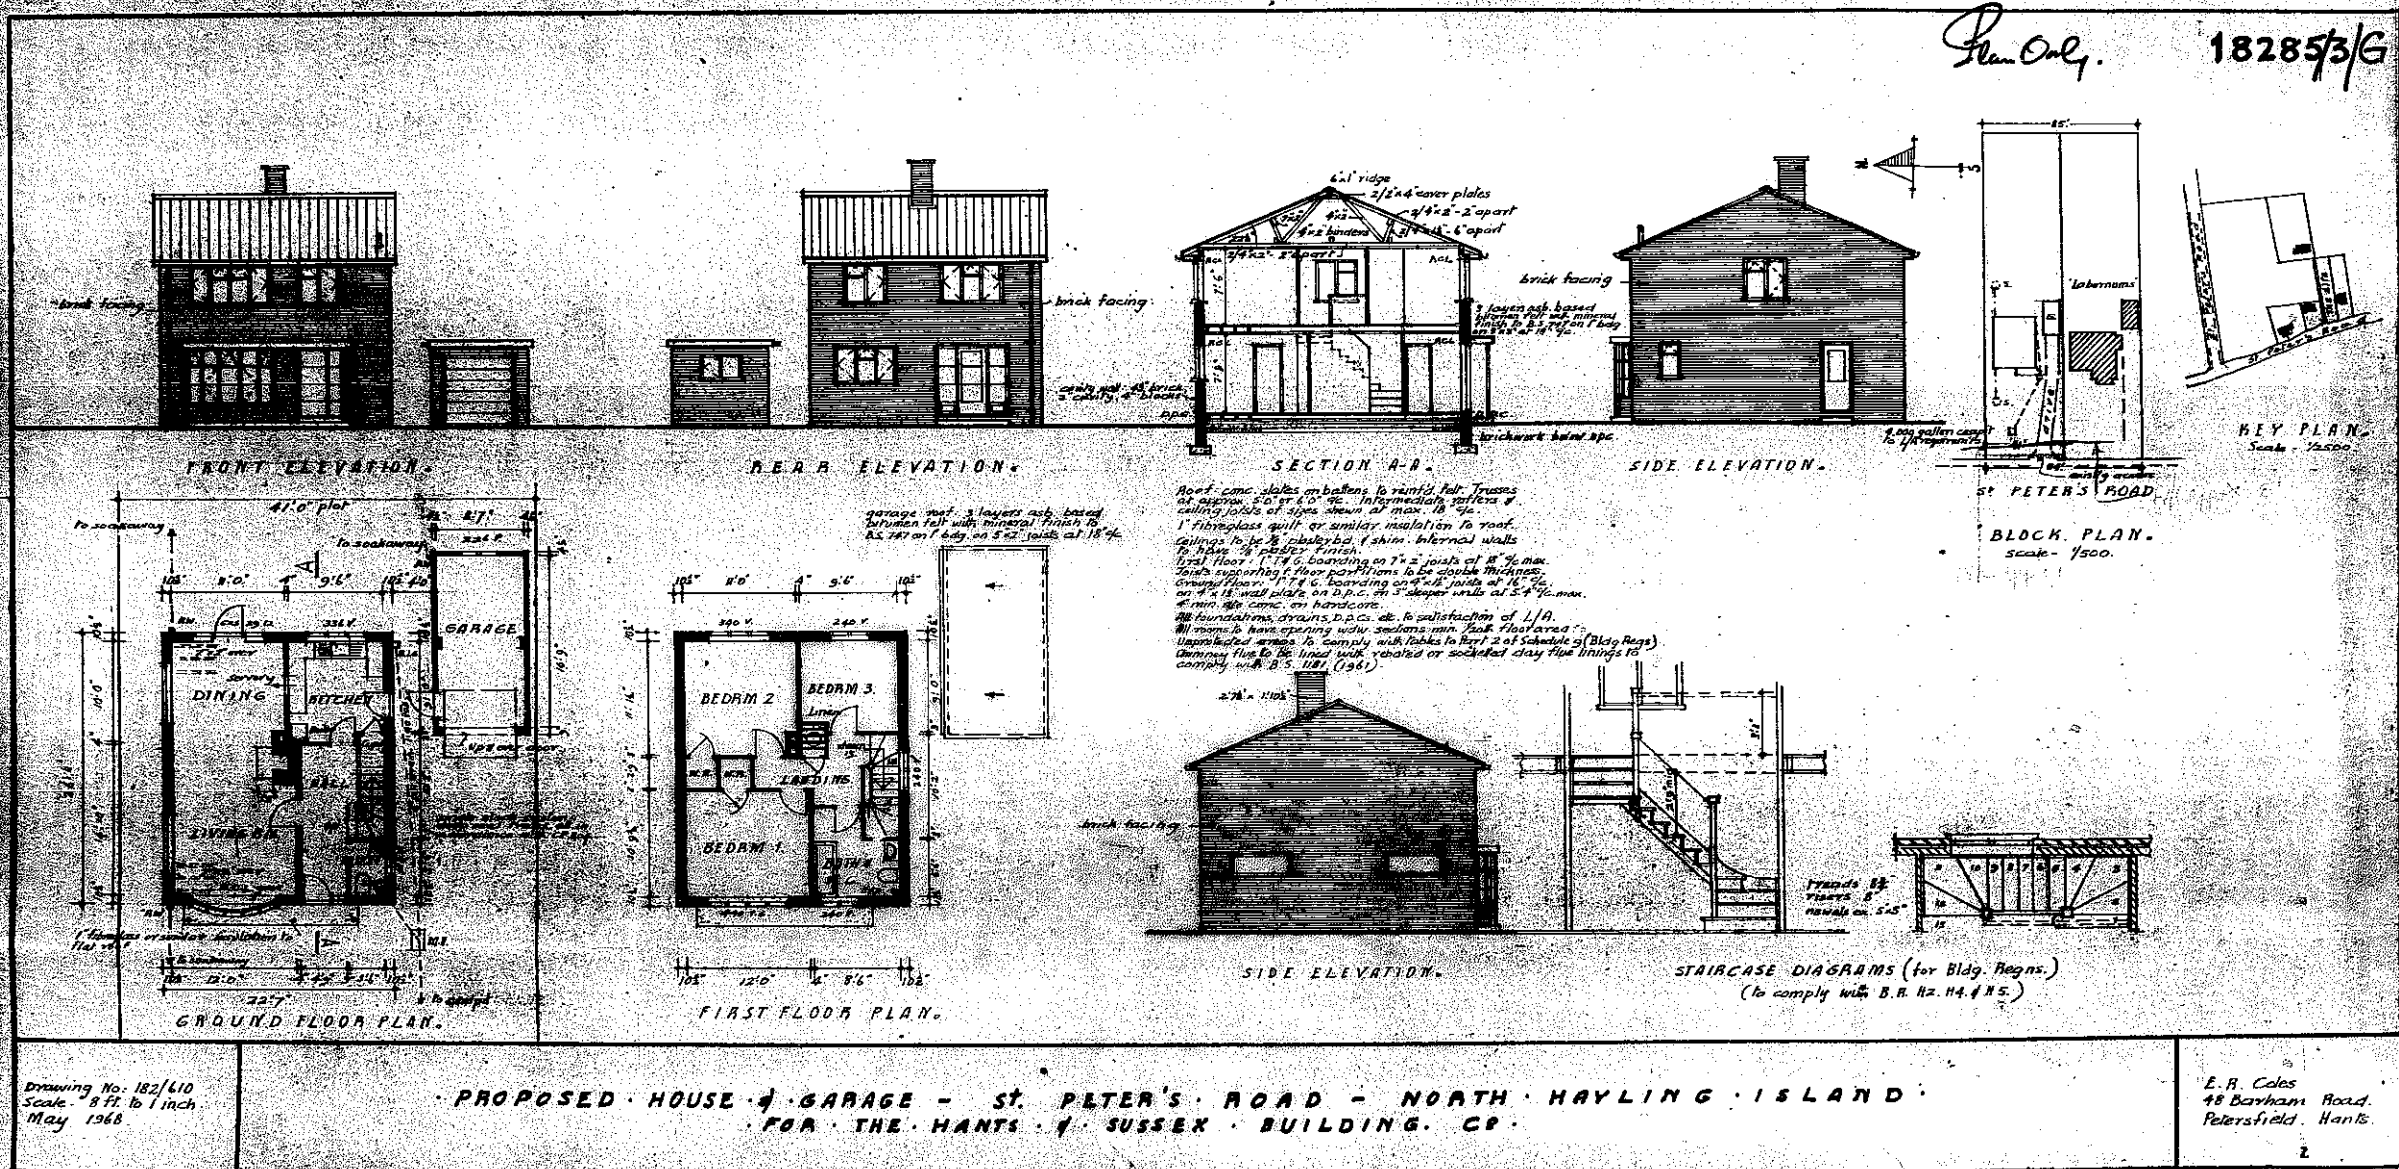

Drawing No. 182/410
Scale 8 ft. to 1 inch
May 1968

PROPOSED HOUSE & GARAGE - ST. PETER'S ROAD - NORTH HAYLING ISLAND
FOR THE HANTS & SUSSEX BUILDING CO.

E. B. Coles
48 Barnham Road,
Petersfield, Hants.

