





SOUTH

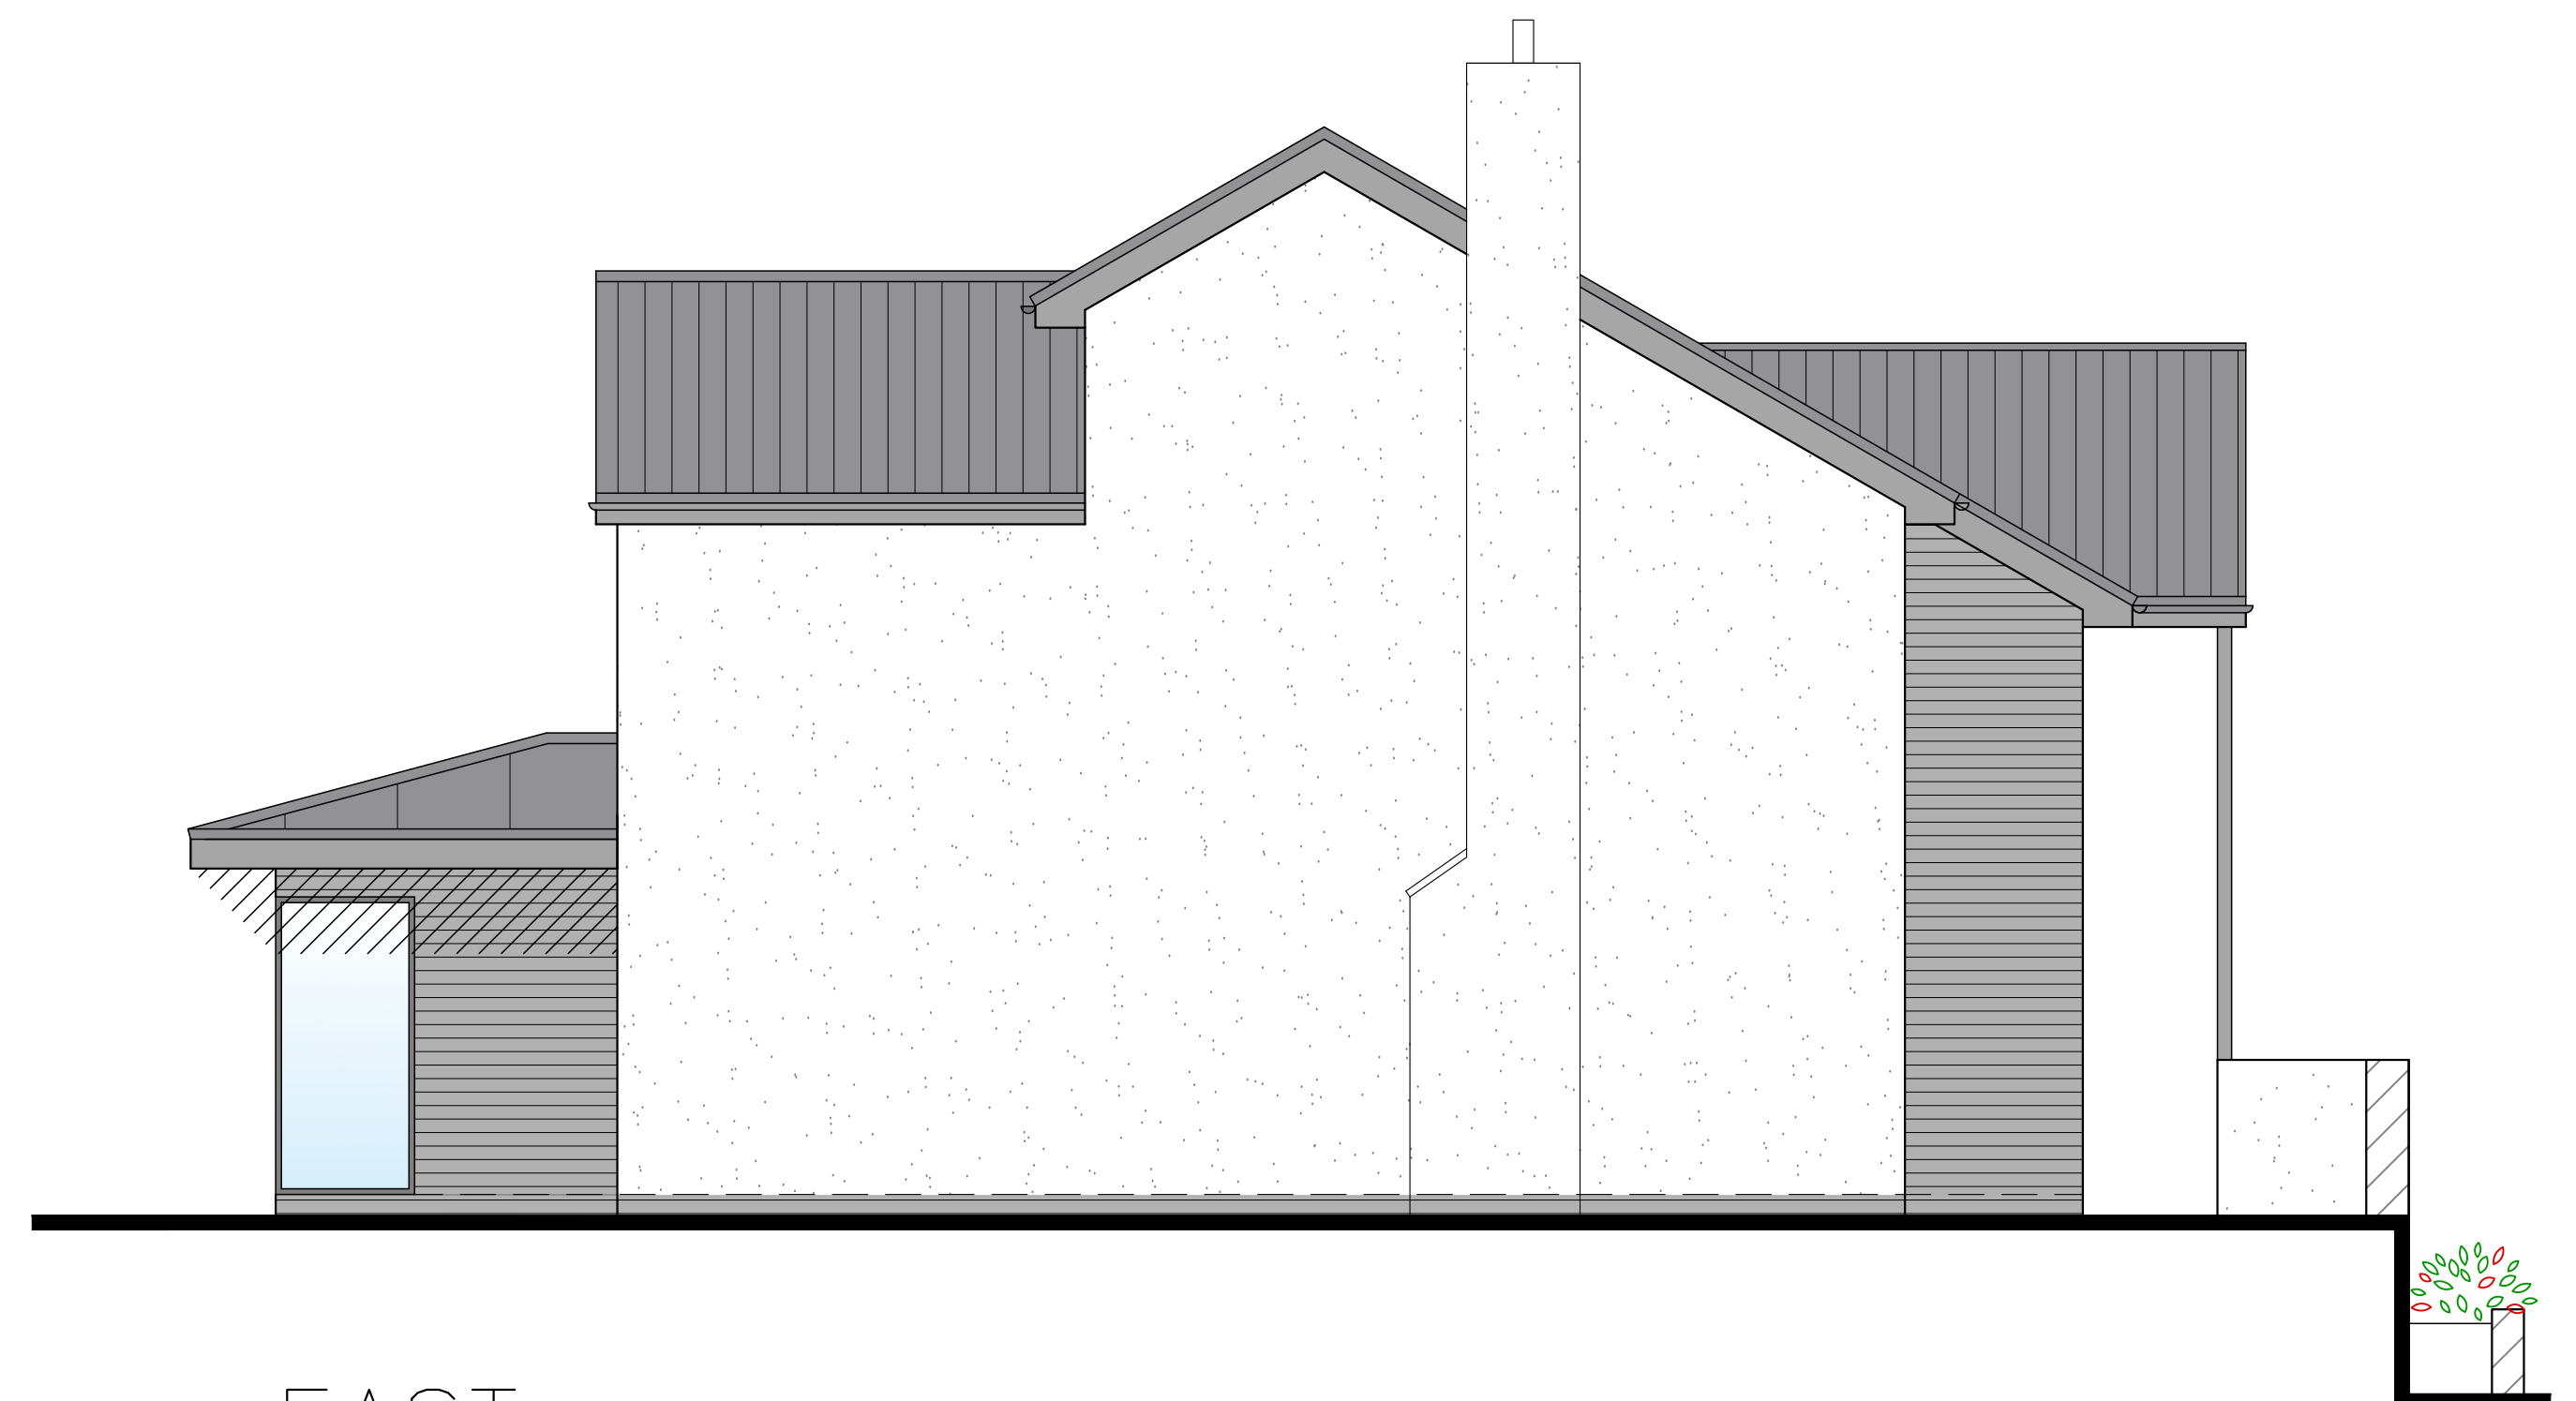

EAST

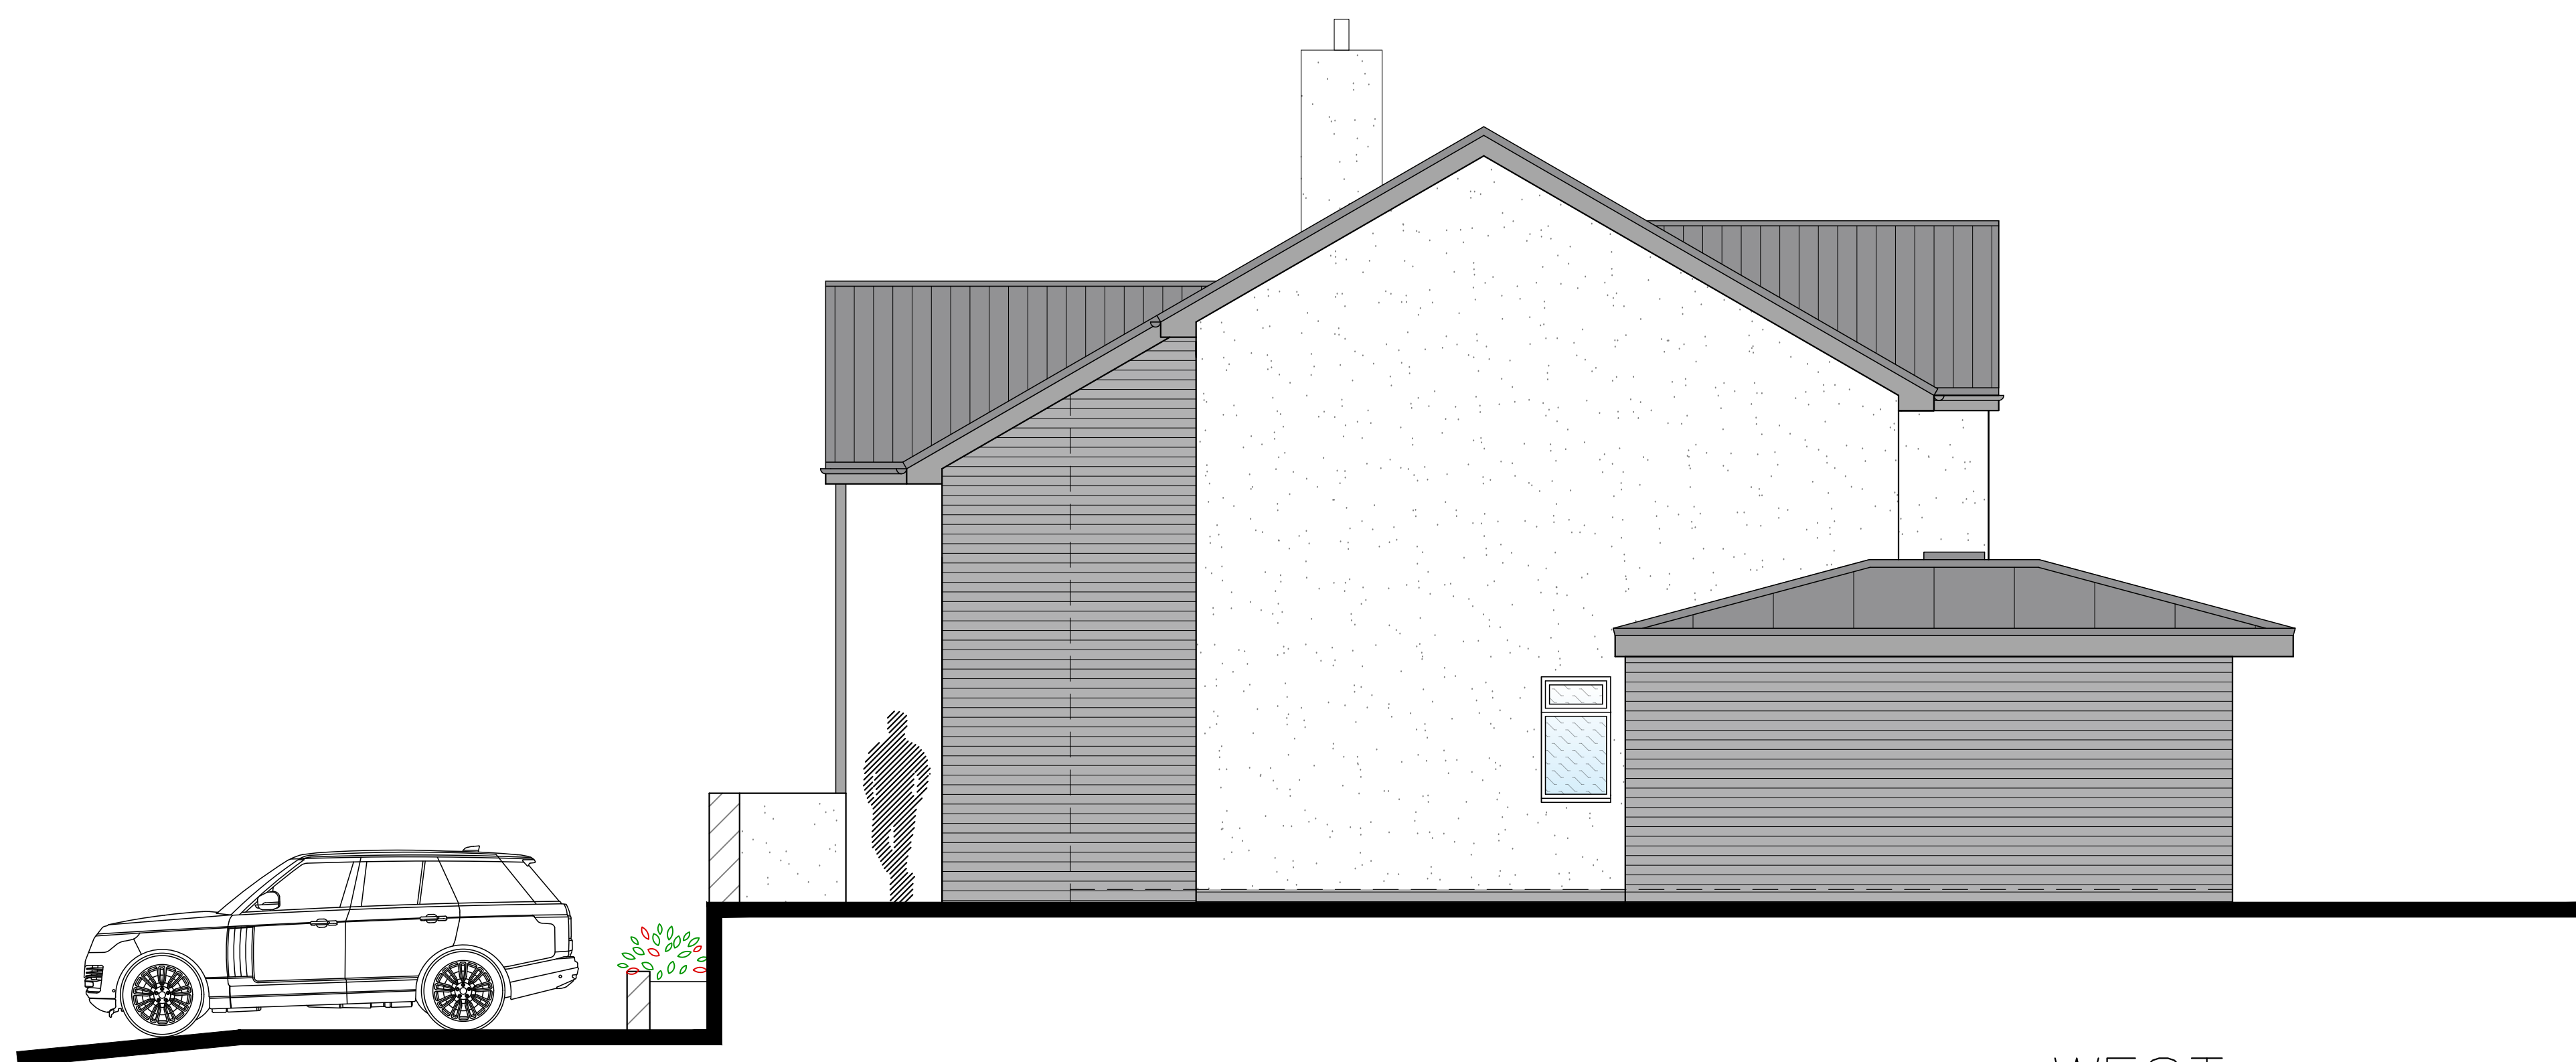

WEST

CAD

Critchley Architecture And Design Ltd.

Contact: 02392 474 919 | info@caad.online

The Old Brewery, 15E South Street, Havant, PO9 1BU

PROPOSED ELEVATIONS

Revisions

- a) Client Revisions/22.11.2022/SAR
- b) Extension amendments/06.12.2022/SAR
- c) Client Revision/24.02.2023/TGA
- d) Material update/03.03.2023/SAR
- e) Material update/09.05.2023/SAR

17 Summerhill
Road,
Waterlooville,
P08 8XD

Scale A1=1:50, A3=1:100
Drawn SAR/ZS
Date 22/11/2022

22097-501^E

10m

20m

30m

40m