
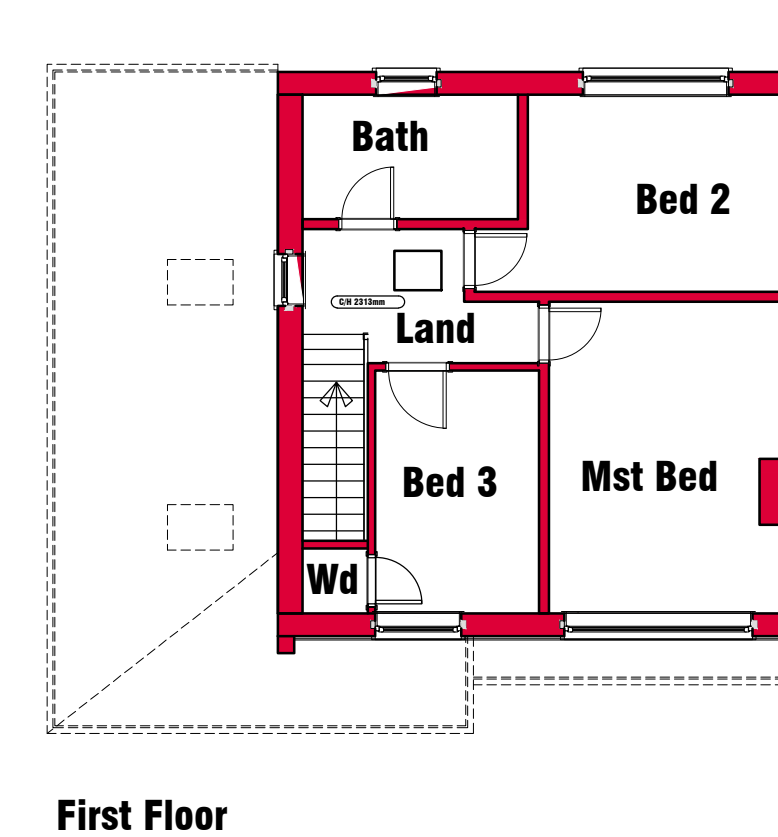


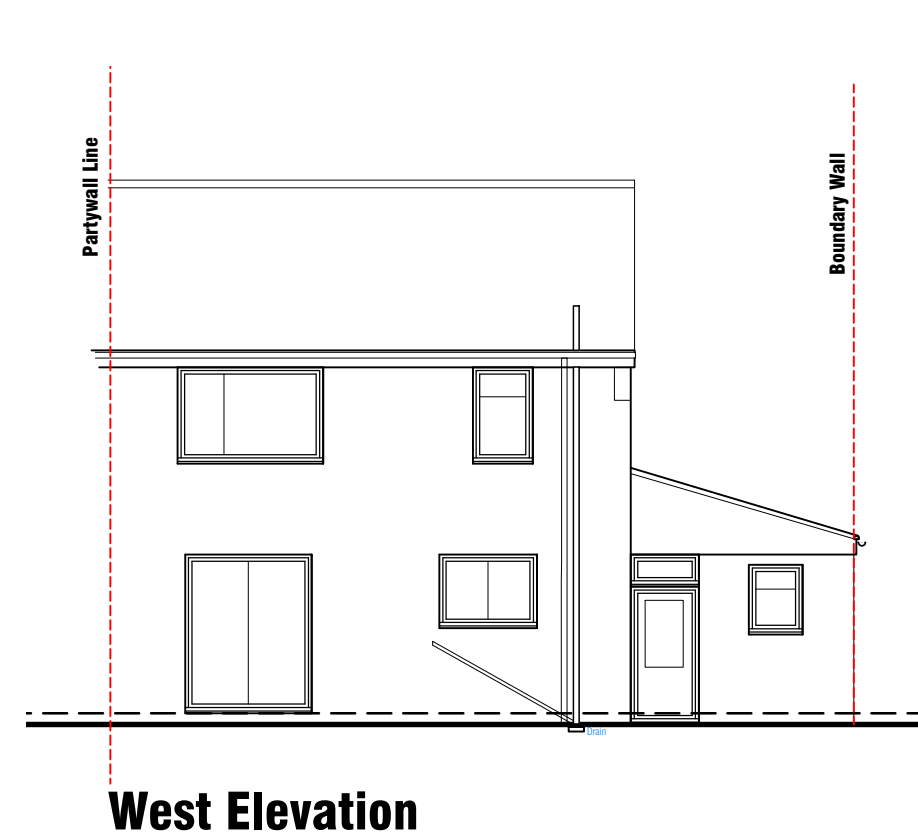

© Crown copyright 2023 Ordnance Survey 100053143


Scale: 1:1250

Parking
HBC SPD 4bed+ = 3 Space
Proposal complies


[illegible]

Scale: 1:200

Elevations Notes	
Walls	1 Render to match existing - Colour White 2 Cedral composite cladding and trims - Colour Grey
Roof	2 Roof tiles - Concrete - Colour Grey 3 UPVC rainwater goods, Colour Black 4 UPVC fascia - Colour White
Windows	5 UPVC to match existing - Colour White
Doors	6 UPVC to match existing - Colour White

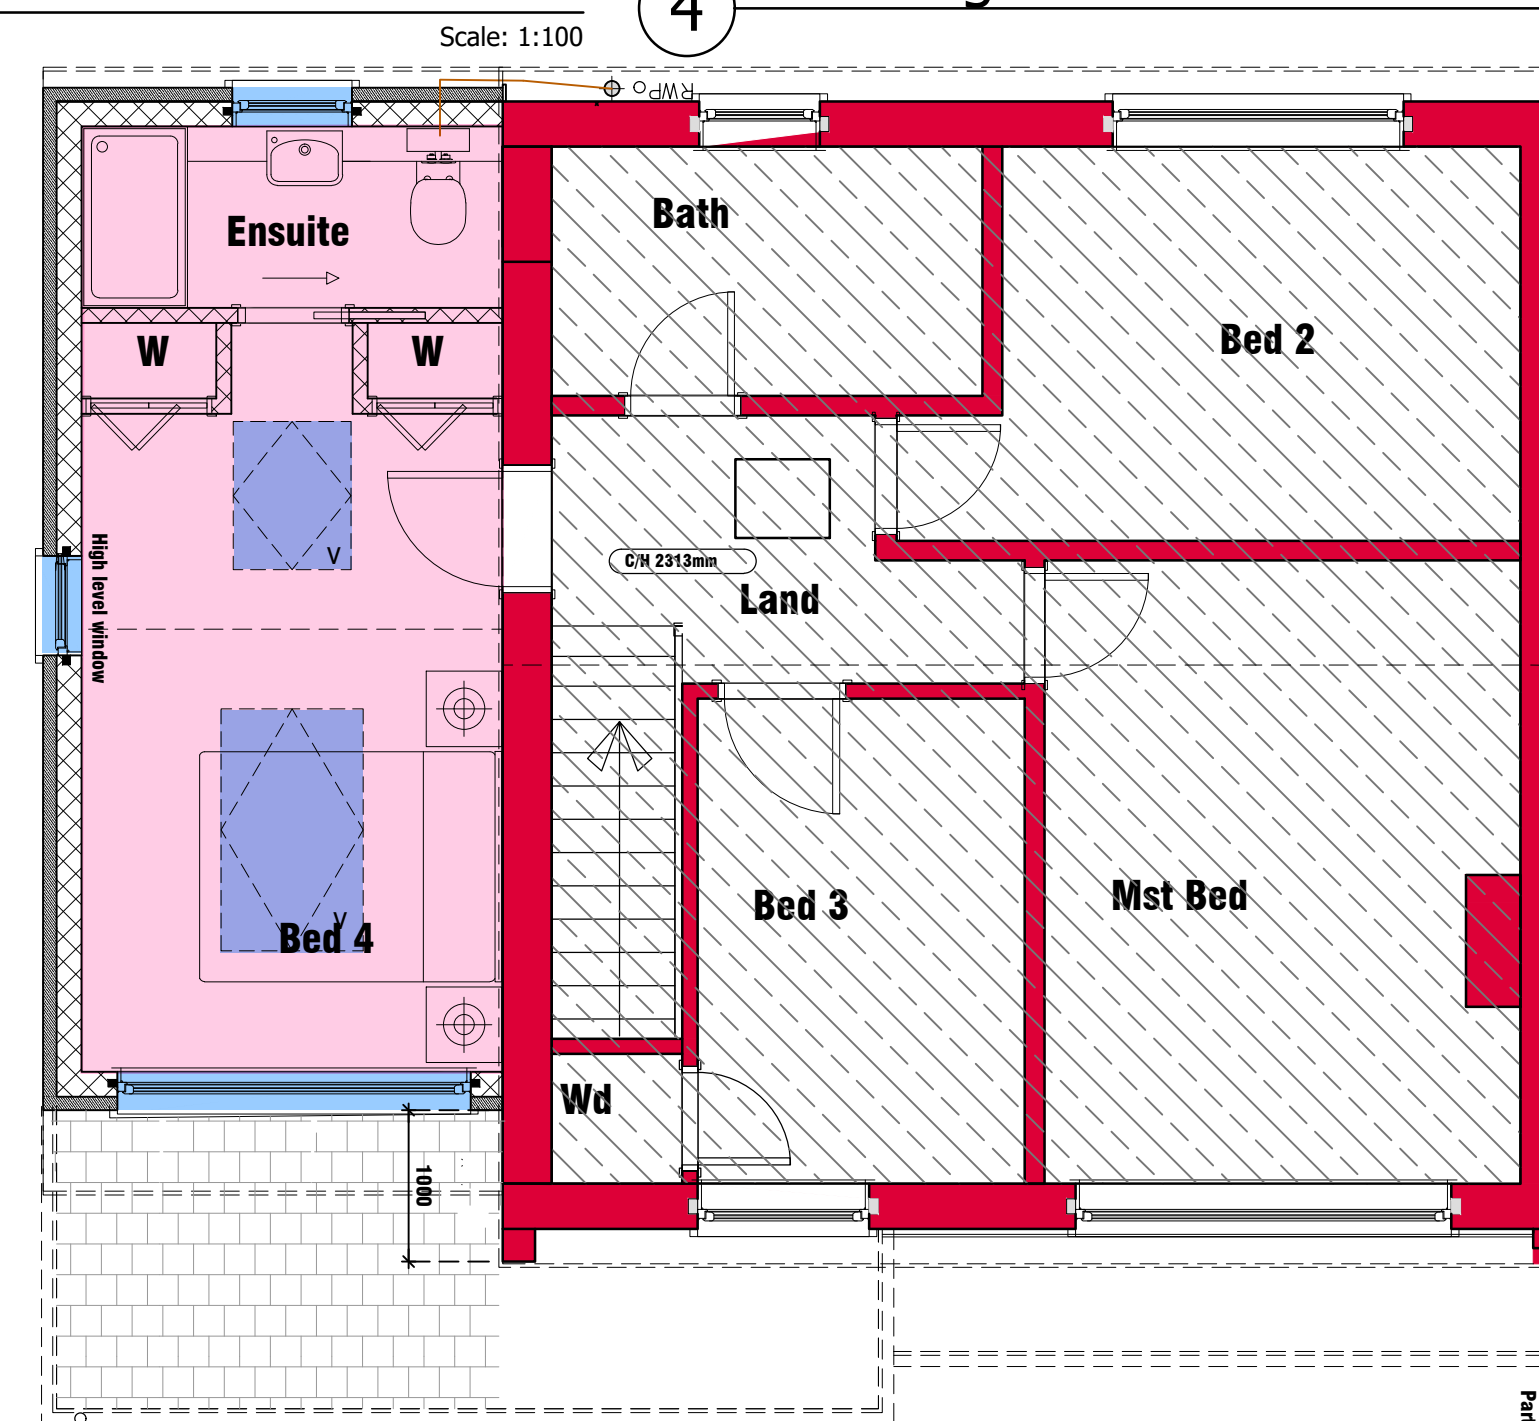

Scale: 1:50

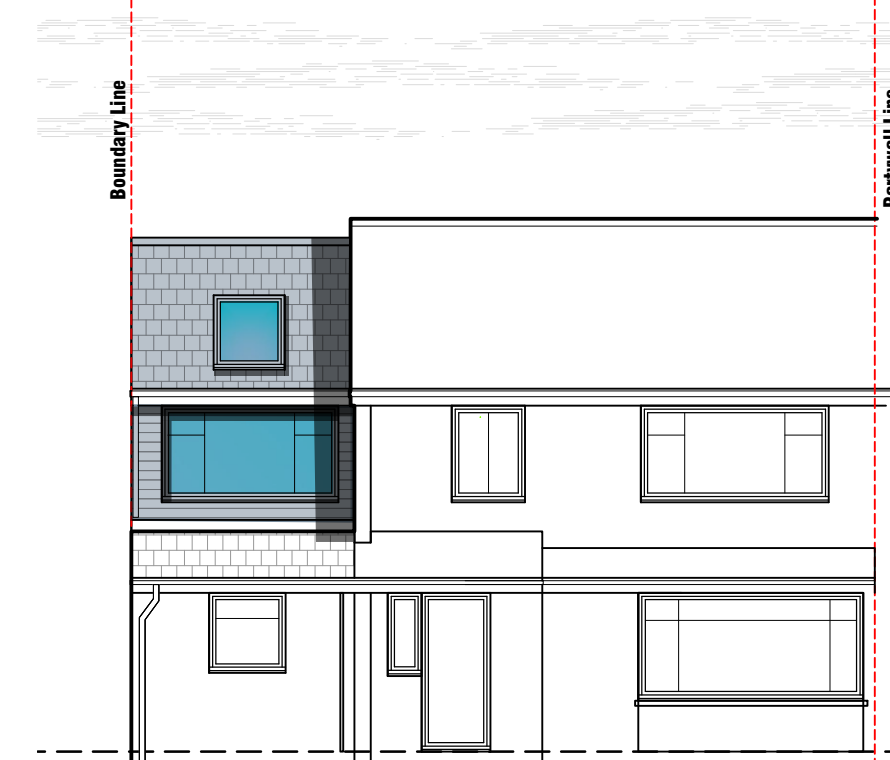

Scale: 1:100

99 Milton Rd,
Waterlooville
Hampshire
PO7 6AG



02392 98 47 88 www.mcadesign.uk
designers@mcadesign.uk

Chkd by:-	
--------------	--

Planning

