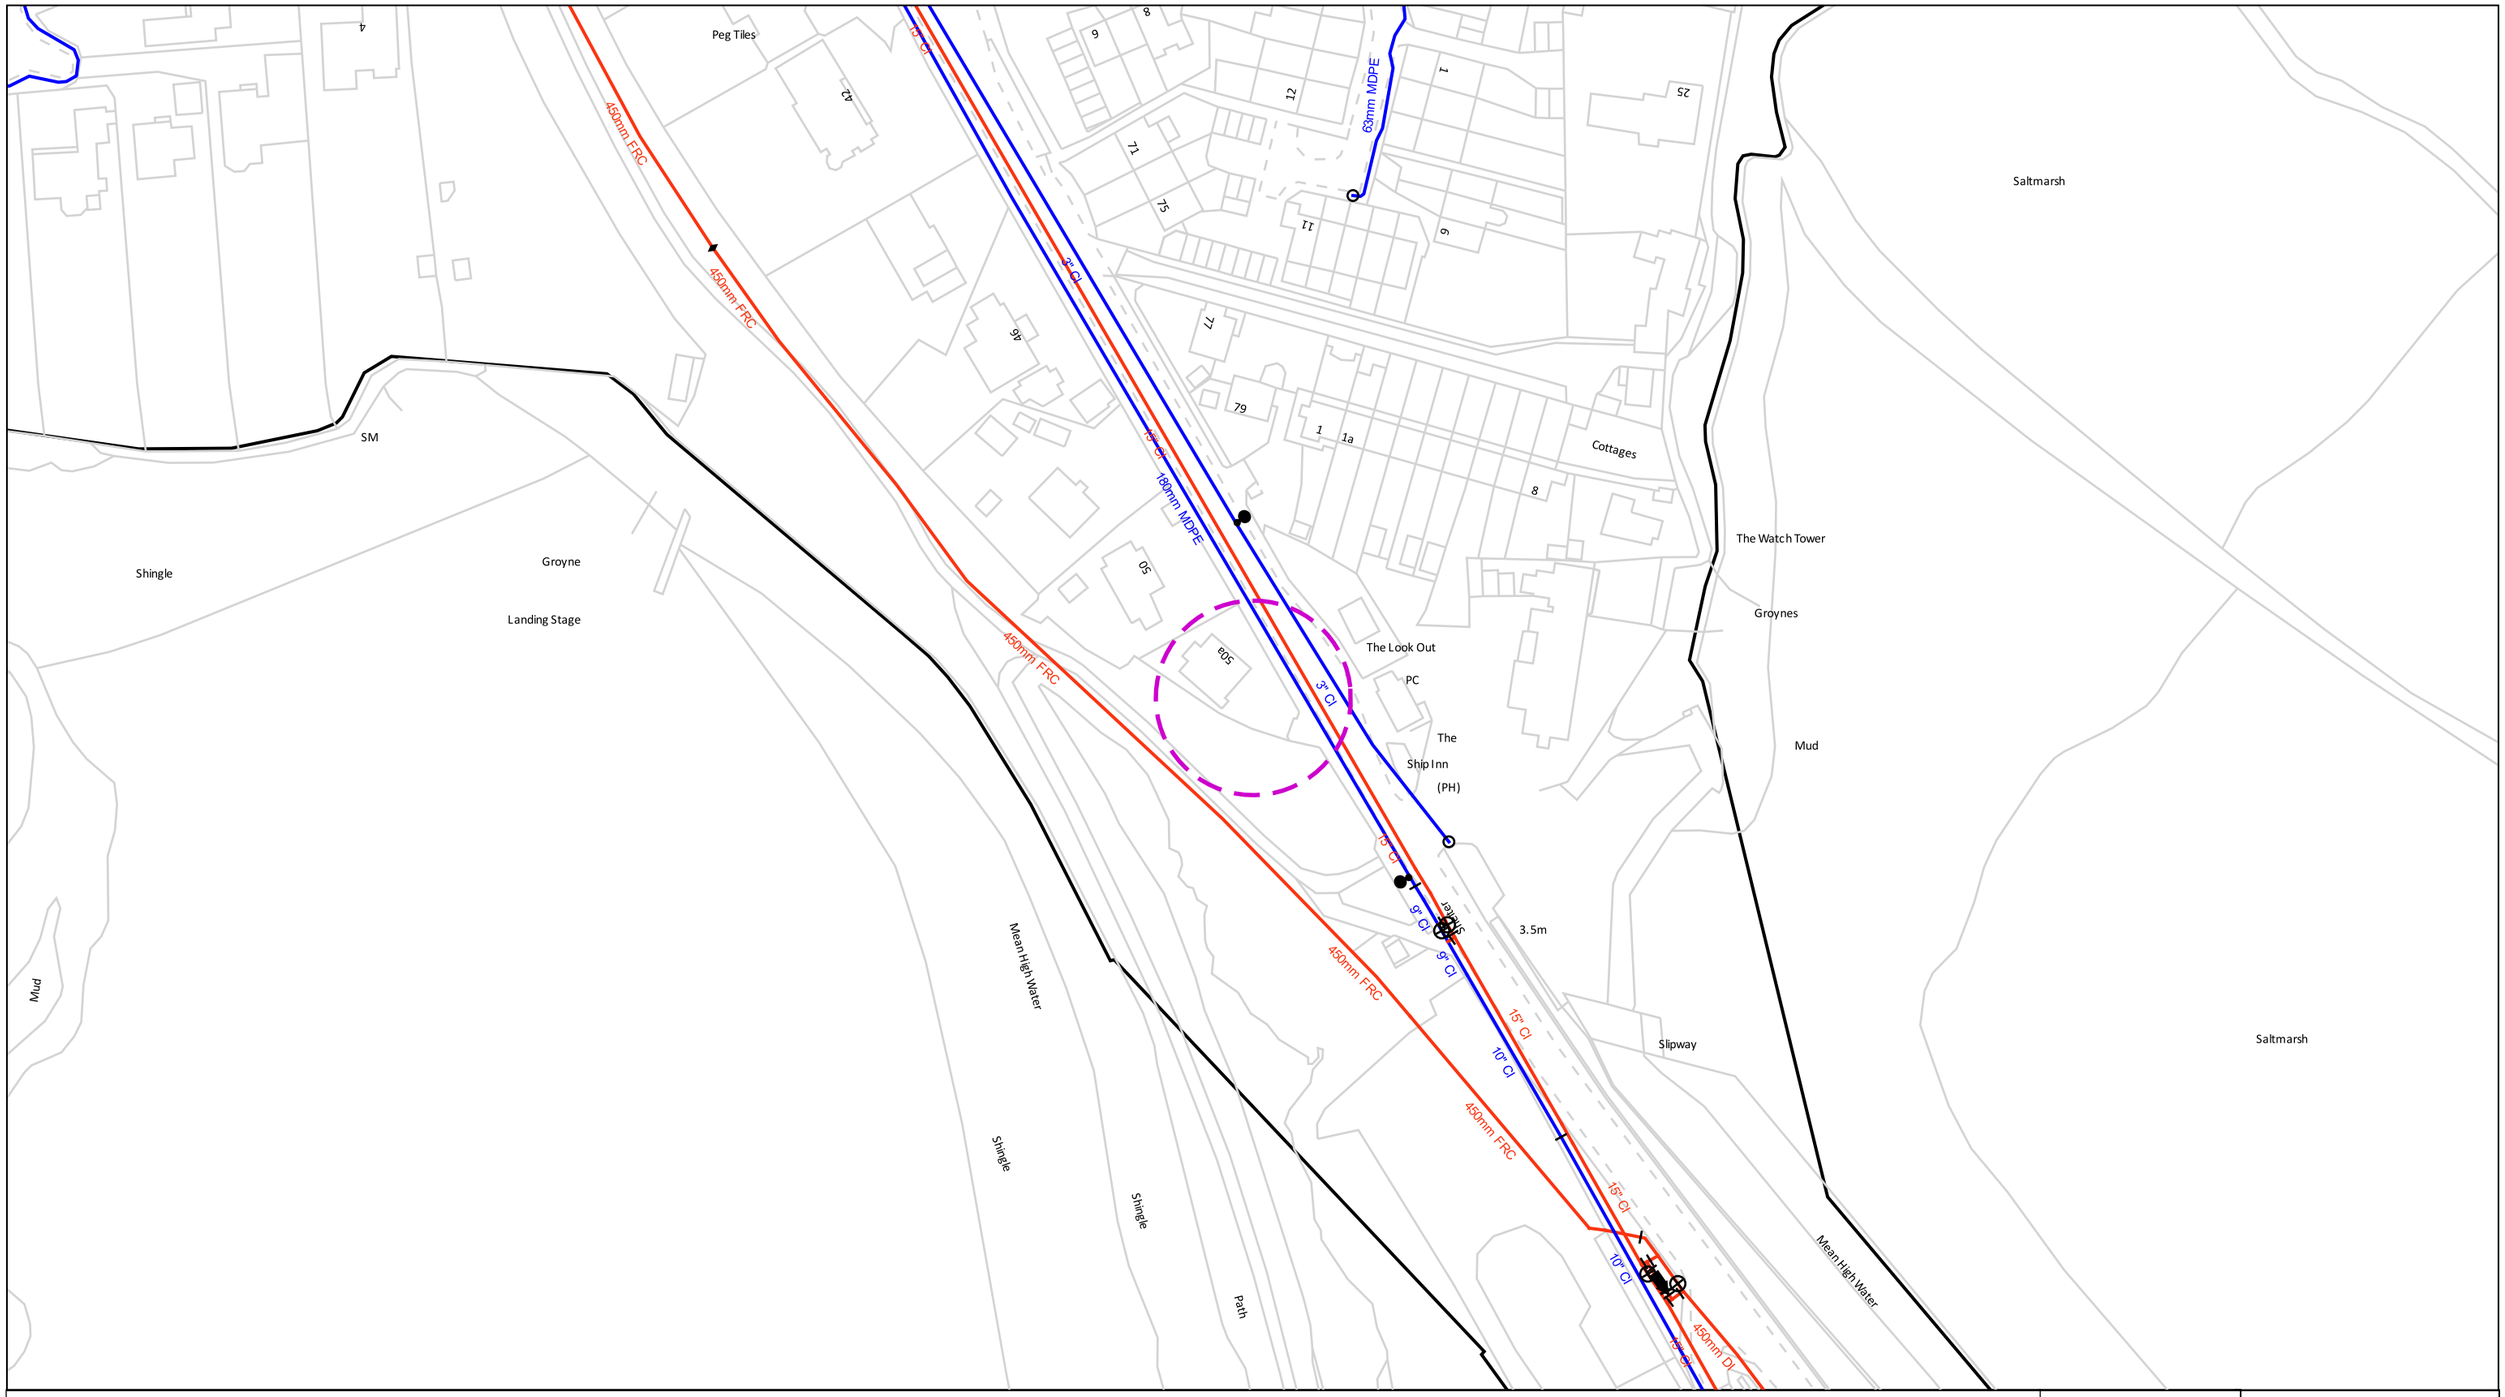

0 100 m

Dig Sites Area: Line:

Measurements scaled from this plan may not match measurements between the same points on the ground.

Date Requested: 18/09/2023
Job Reference: 30879049
Site Location: 471818 104735
Requested by:
Mr Alex Robinson

Your Scheme/Reference:
APP/23/00713

Scale: 1:1250 (When plotted at A3)

Distribution Mains	Raw Water Main	Company Washout Hydrant (Single)	Reflux Valve	Capped End	Meter
Communication Pipe	Trunk Main	Company Washout Hydrant (Offset)	Air Valve	Stop Cock	New Appointments & Variations Assets within shaded area please contact: Leep Utilities Email: water@leeputilities.co.uk Tel: 0345 122 6780
Fire Main	Abandoned Mains	Fire Brigade Hydrant (Single)	Open Valve	Butterfly Valve	
Private Mains	Cable	Fire Brigade Washout Hydrant	Closed Valve	Pressure Flow Valve	
		Fire Brigade Hydrant (Offset)			

The information supplied is given in good faith as a guide to locating underground apparatus. Its accuracy cannot be guaranteed, nor does it include comprehensive information about the existence or location of service pipes or cables to individual premises. The responsibility for locating and avoiding damage to apparatus on site shall be that of the person proposing to excavate in the street who shall be liable to the apparatus owner and any third party who may be affected in any way for any loss or damage caused by their failure to do so.

Portsmouth Water

Registered Office
P.O. BOX NO. 8, West Street, Havant,
Hampshire. PO9 1LG.
Registered in England No. 2536455
Telephone: (023) 9249 9888
Fax: (023) 9245 3632
Website: www.portsmouthwater.co.uk

© Crown copyright and database rights 2020. Ordnance Survey Licence Number 100018036.
Warning: PDF designed for colour print only with no page scaling. This Information is given as a guide only and its accuracy cannot be guaranteed
Plans generated by DigSAFE Pro™ software provided by LinesearchbeforeUdig.