



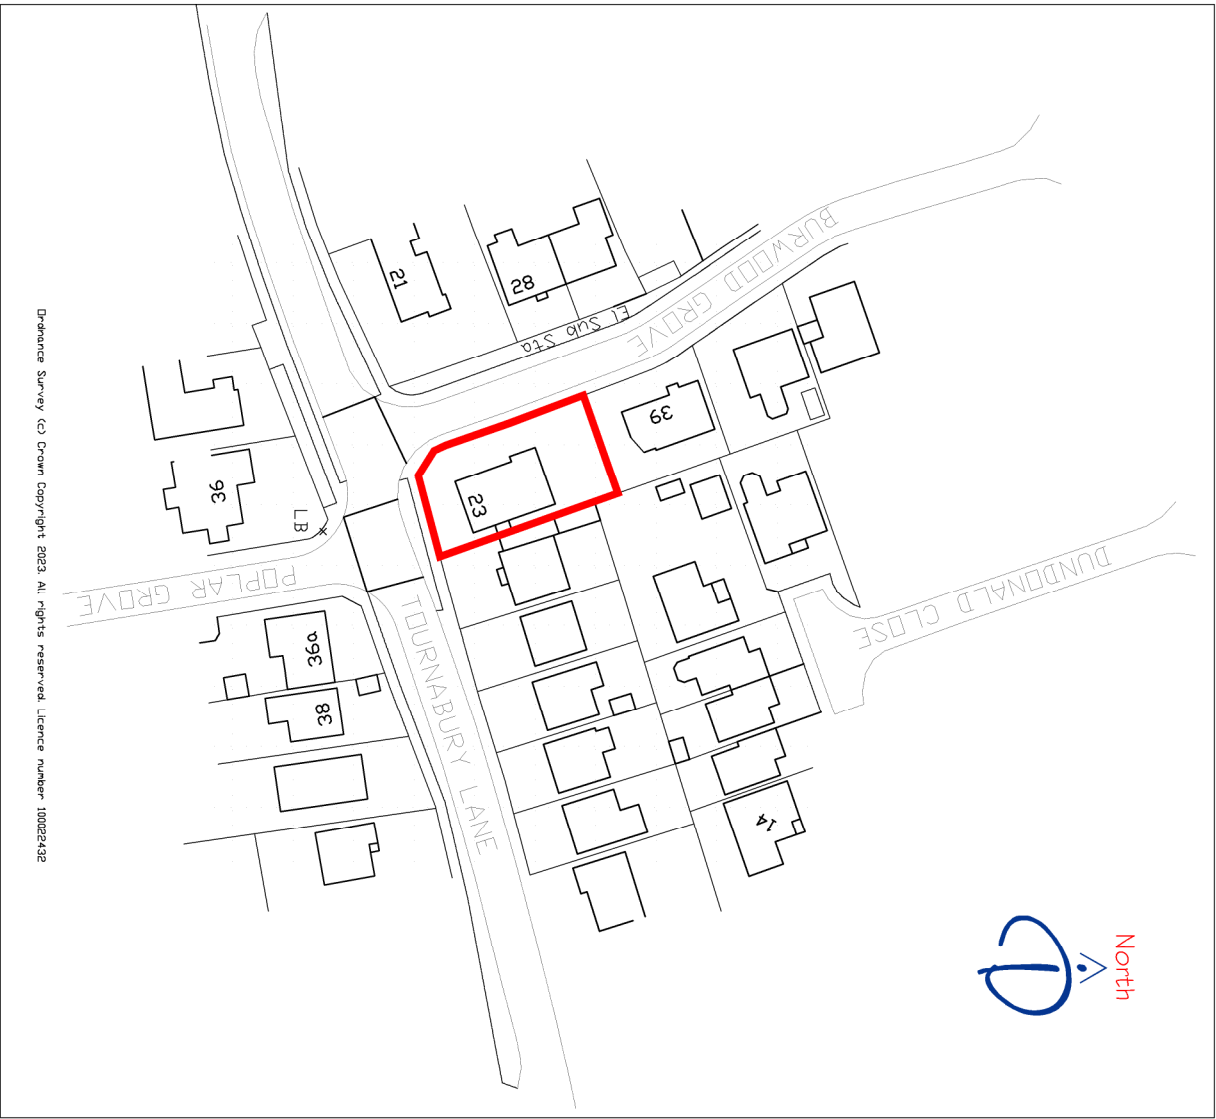

Existing Location Plan
Scale 1:1250
SCALE BAR 1:1250

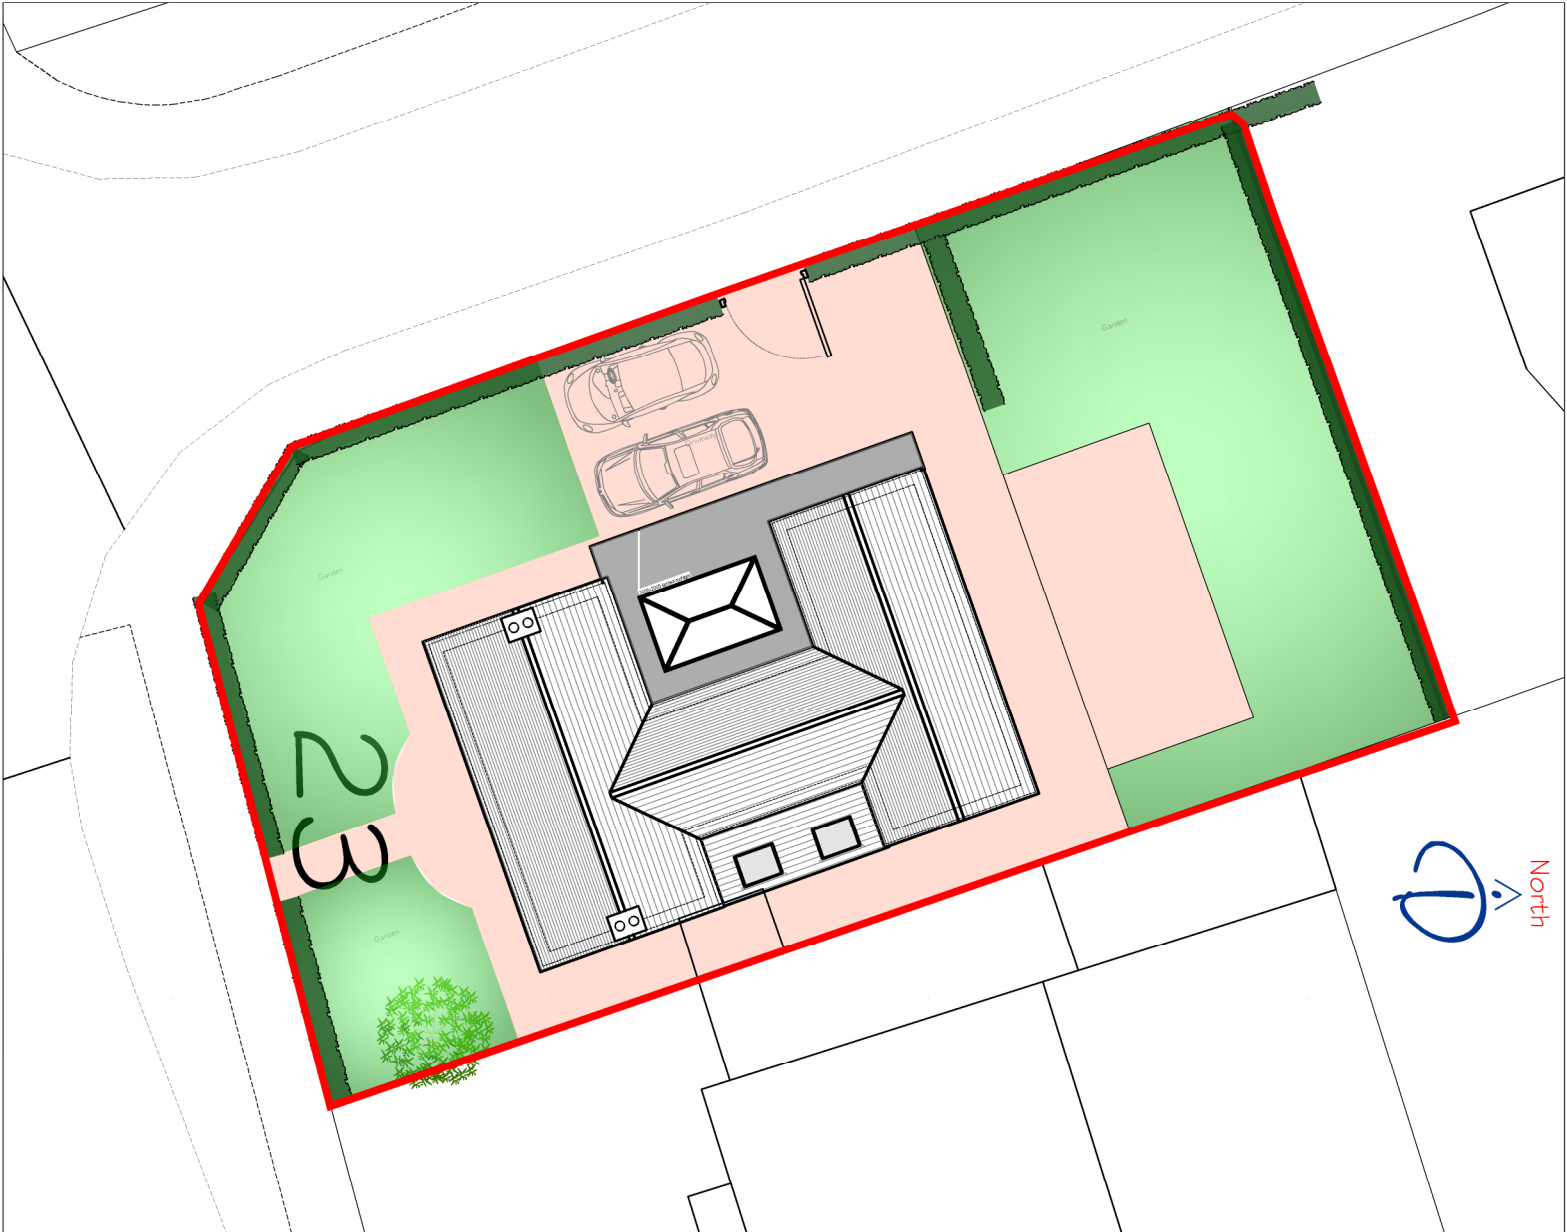

Proposed Block Plan
Scale 1:200
SCALE BAR 1:200

		CLIENT	Debbie Logue		PROJECT	Alterations to 23 Tournabury Lane Hayling Island Hampshire PO11 9DJ		TITLE	Proposed Location Plan Proposed Block Plan			
										iDraw Ltd, 26 Southdown Road, Horndean, Hampshire, PO8 0ET Mob: 07810 518633 Tel: 02392 006 406 Email : idraw@live.co.uk Web: www.idrawarchitecture.co.uk		
B		01.09.23	MD									
A		25.05.23	MD									
Rev	Description	Date	PM									
REVISIONS				PLANNING								
				iDraw Limited ©Copyright Reserved 2023.		Scale : 1:100@A3 Date : APRIL 2023		Drawn by : MD		Drawing No: 20.337.PP105		
										● B C D E F G H J K L M N P Q R S T U V W X Y Z		