



**NEW PITCHED ROOF TO EXISTING FRONT GARAGE.
THE PINES, COPSE LANE, HAYLING IS. HANTS.
FOR MR & MRS S. TAKHAR.**


HAVANT BOROUGH COUNCIL
24 JUL 2023
RECEIVED

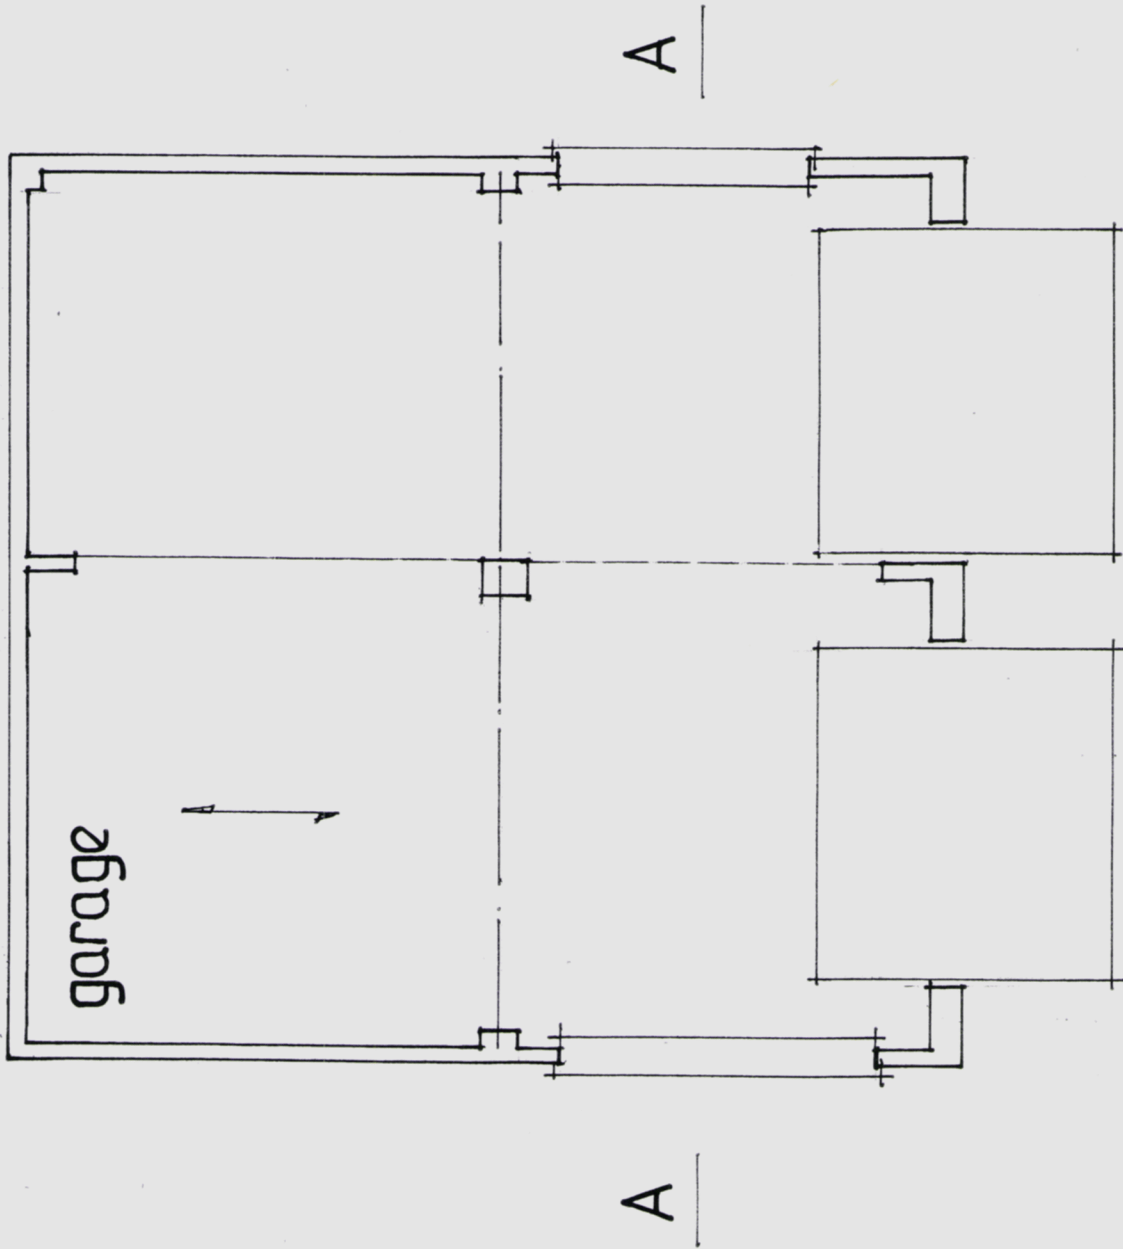

EXISTING GARAGE LAYOUT

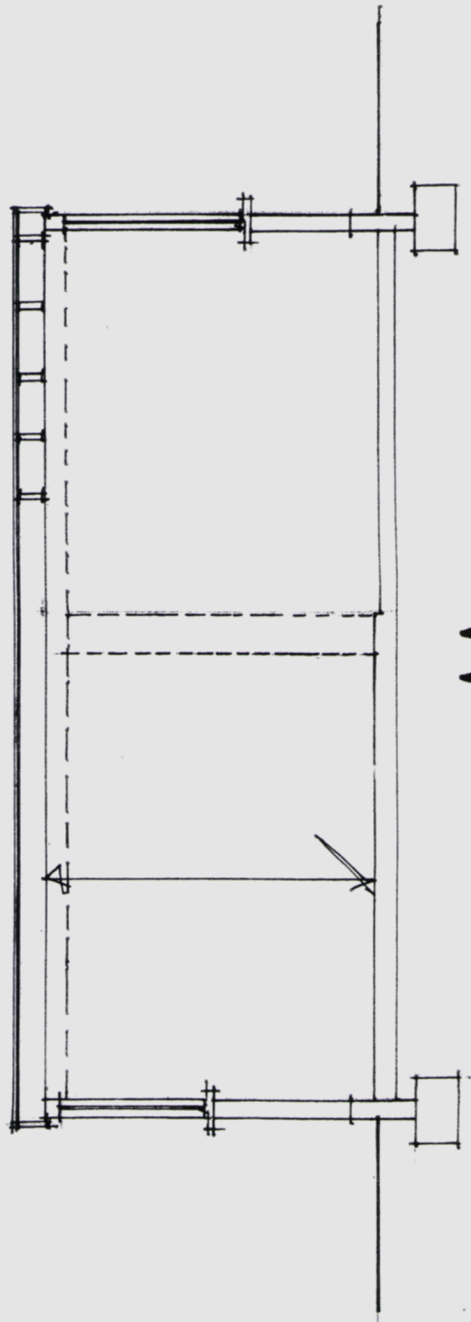

EXISTING SECTION AA

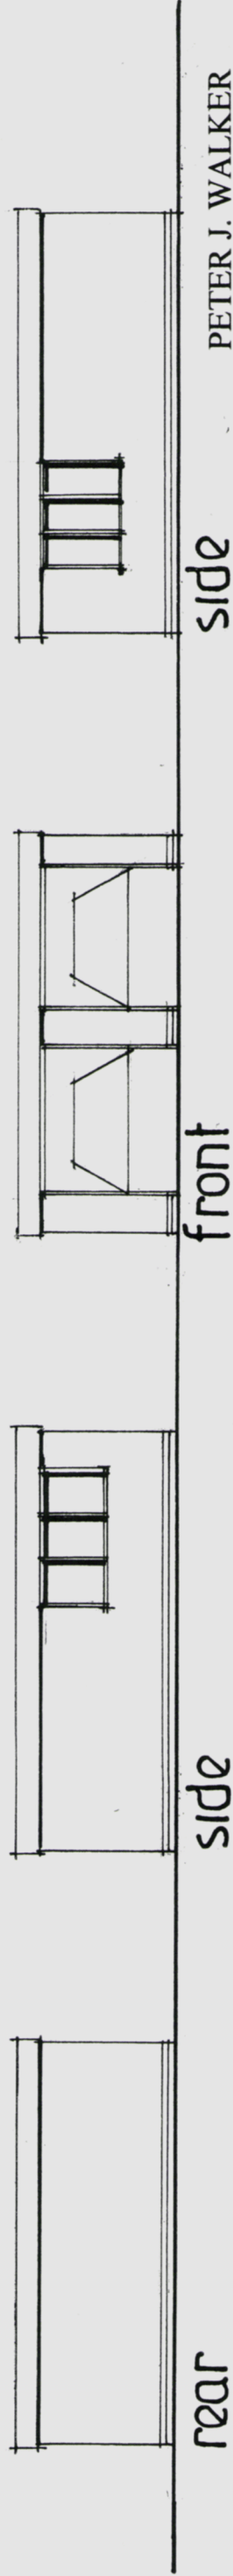

date July 23
scale 1:50 1:100

EXISTING ELEVATIONS

PETER J. WALKER
ISLAND DESIGN
182 SEAFRONT, HAYLING ISLAND, HANTS
PO11 9AN
TEL: 02392467571