


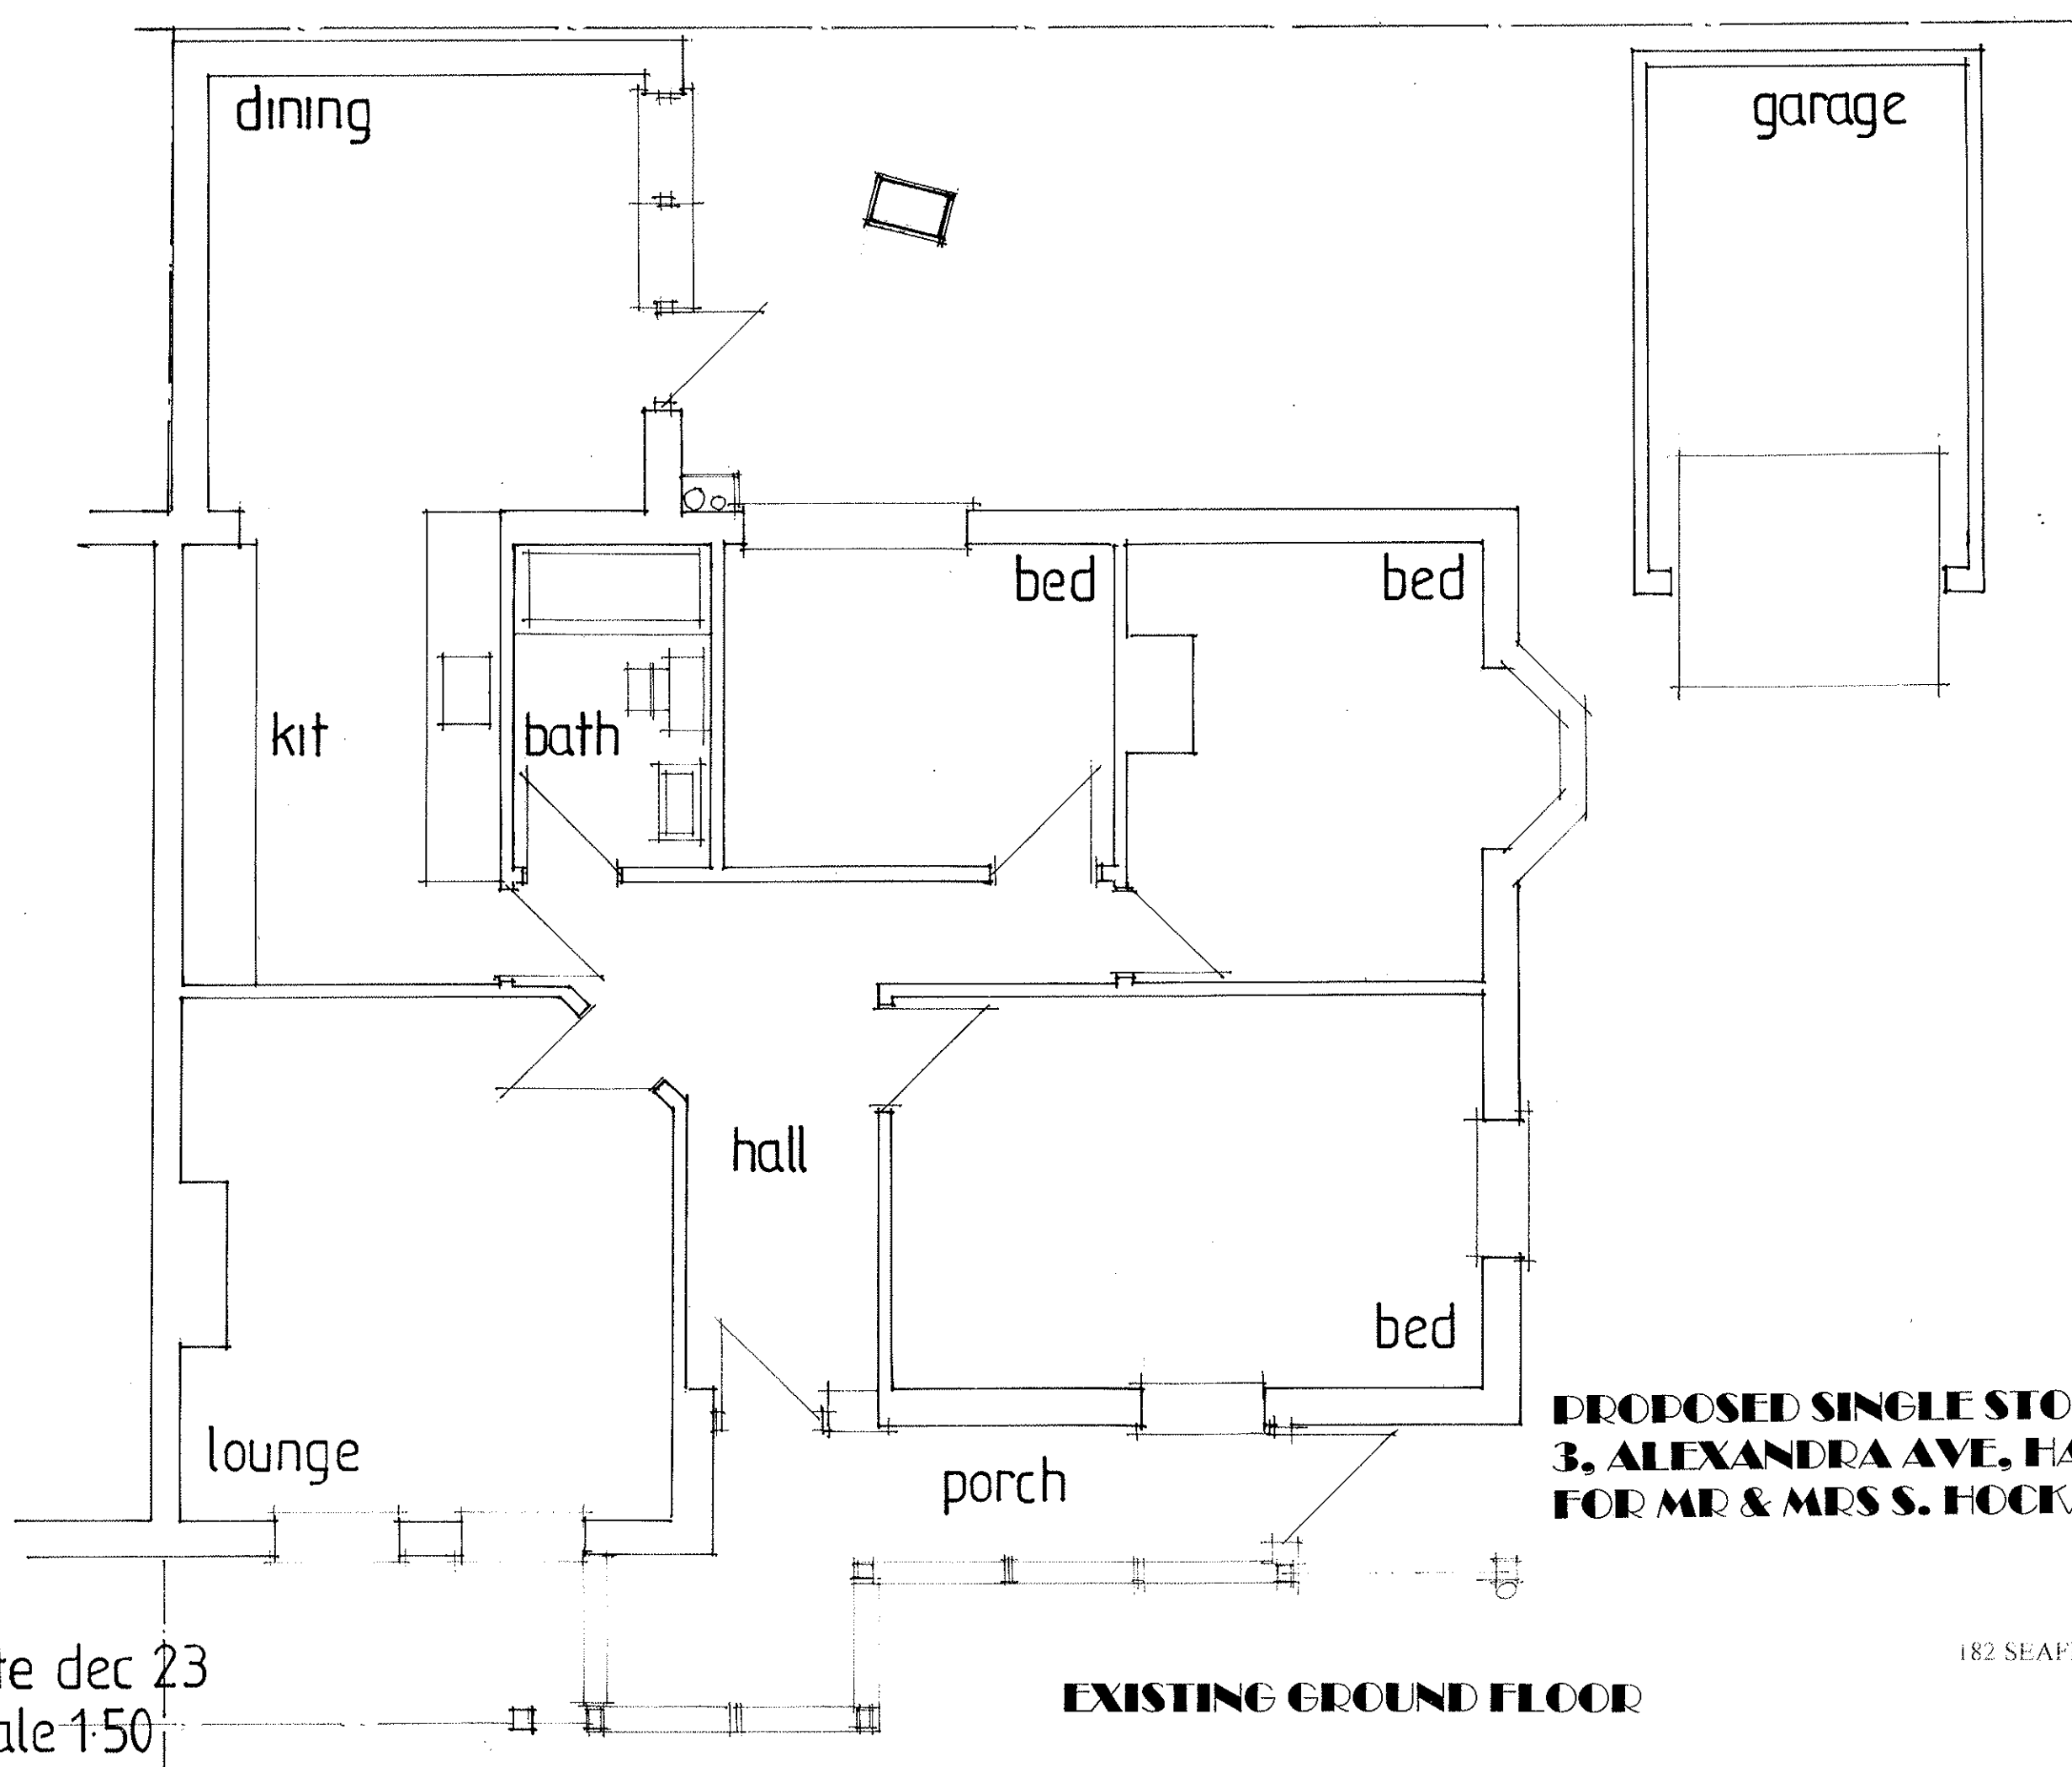

**PROPOSED SINGLE STOREY SIDE ADDITION.
3, ALEXANDRA AVE, HAYLING IS, HANTS.
FOR MR & MRS S. HOCKADAY.**

EXISTING GROUND FLOOR

PETER J. WALKER
ISLAND DESIGN
182 SEAFRONT, HAYLING ISLAND, HANTS
PO11 9AN
MOB: 07973327695
TEL: 02392467571

date dec 23
scale 1:50