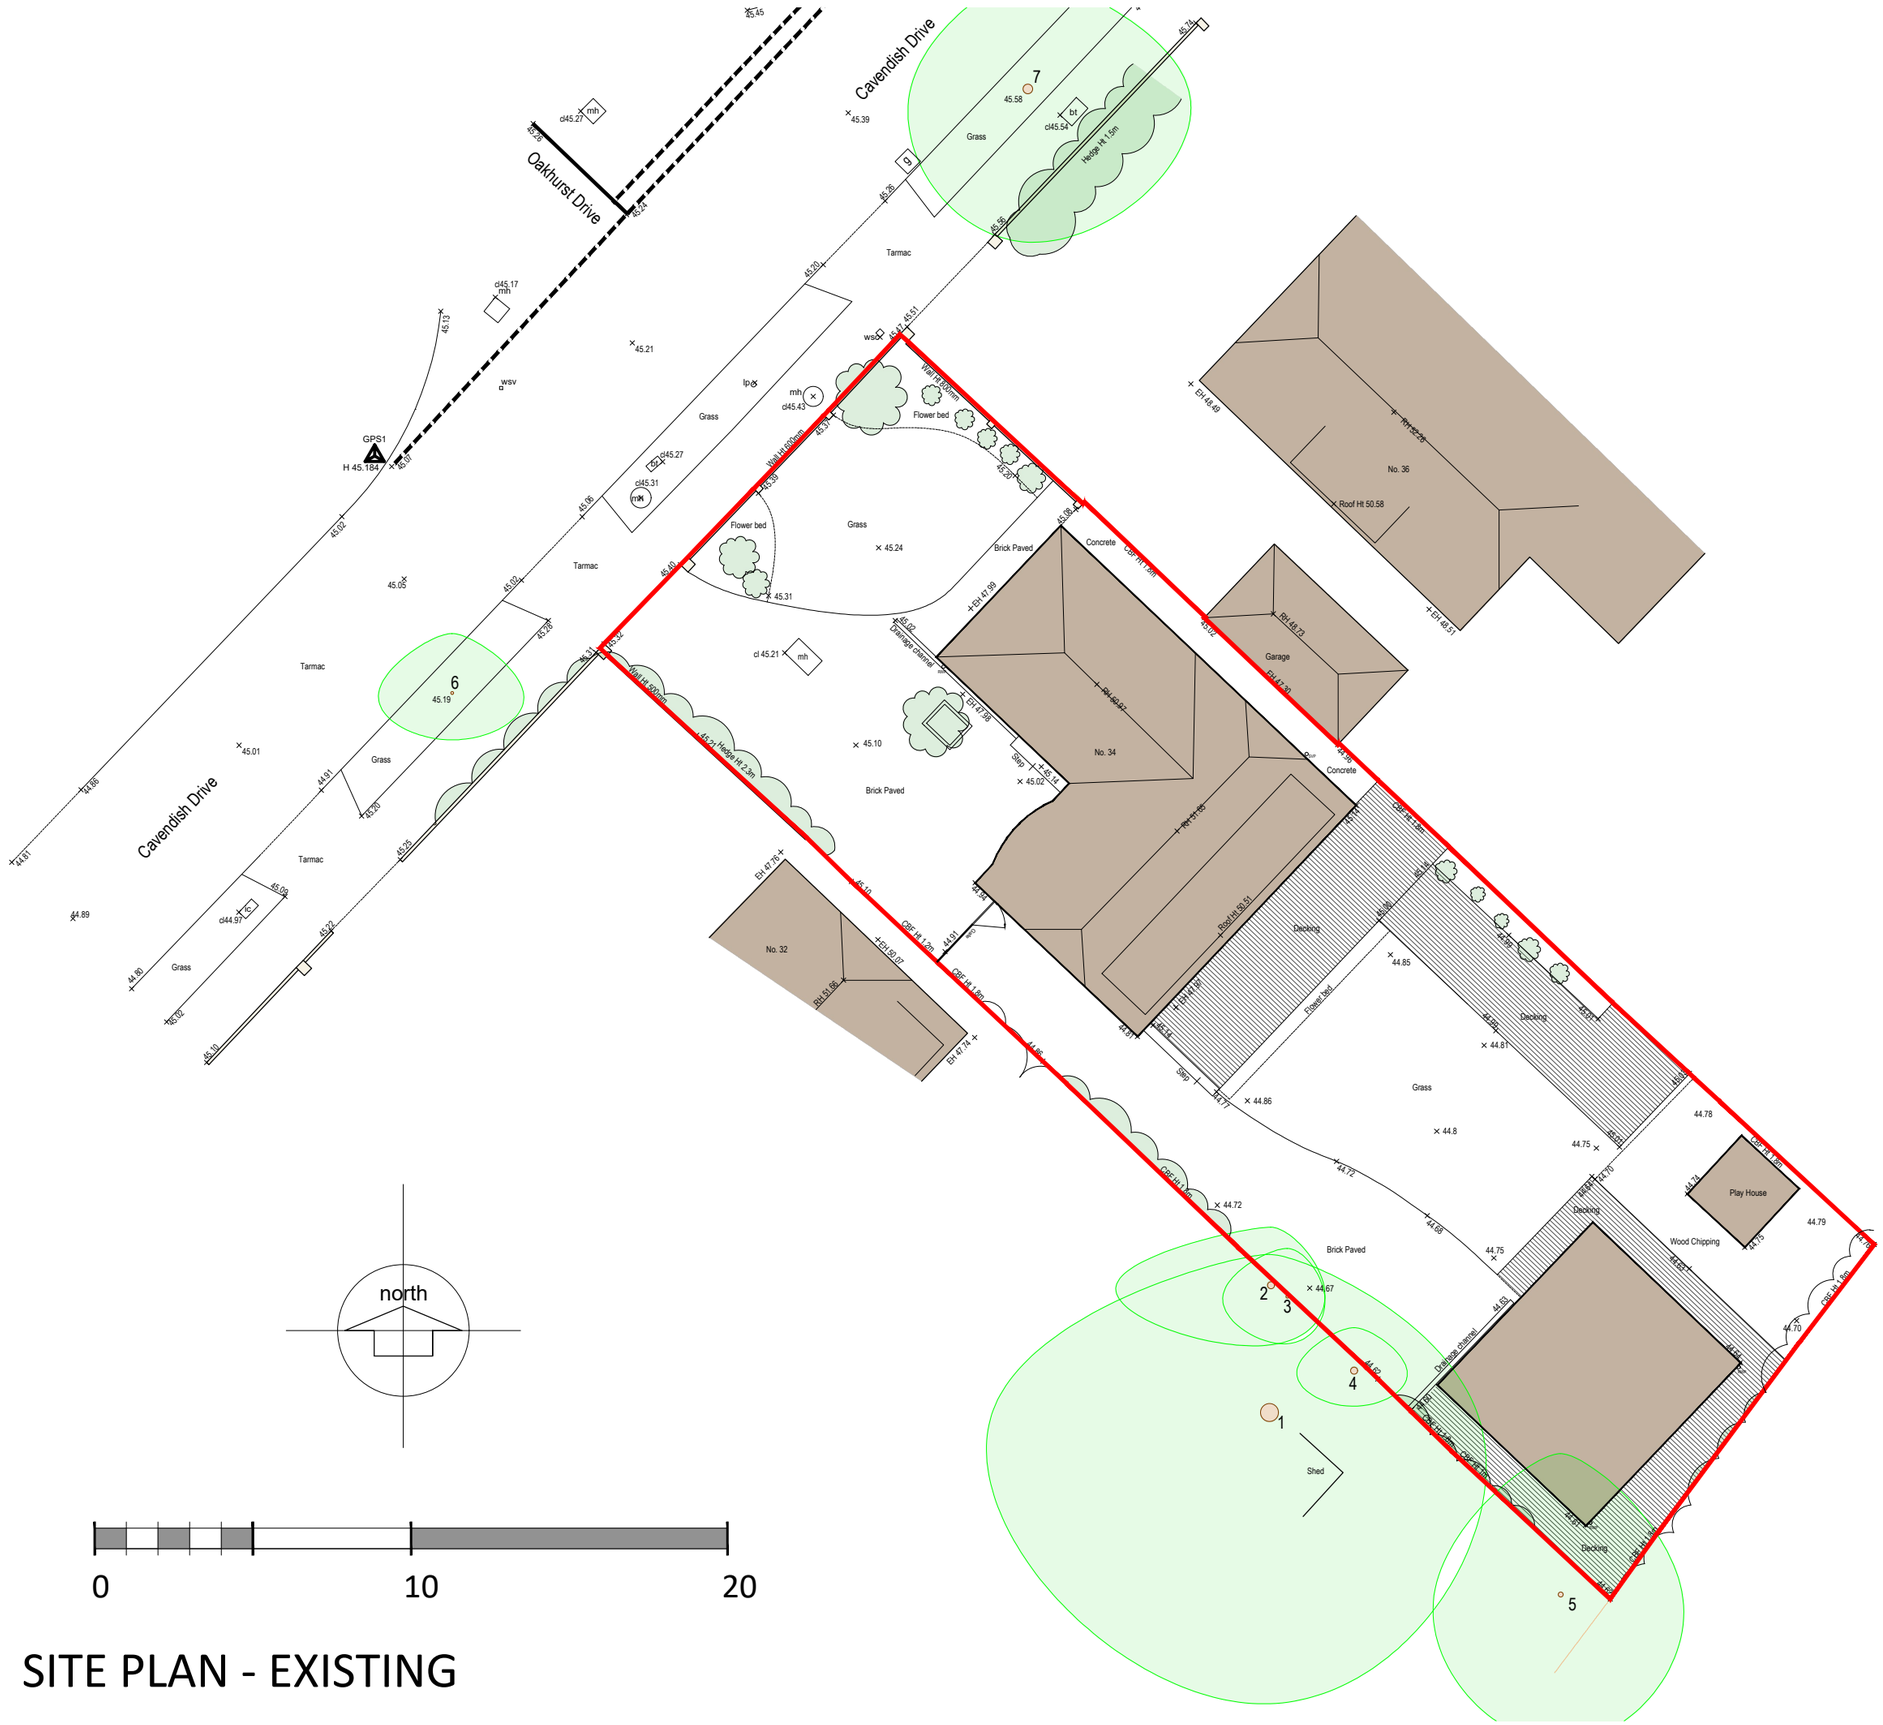

SITE PLAN - EXISTING

NOTES:

This drawing has been prepared for concept and design development and is not to be used for any other purpose. Dimensions are indicative and should be referenced against measured surveys only.

This drawing is the property of LUNDI ARCHITECTS and must not be reproduced, in part or whole, or deviated from, without their permission.

AMENDMENTS		DATE
.	.	.

CLIENT

MARTIN HOBSON

PROJECT

PROPOSED EXTENSION
34 CAVENDISH DRIVE,
WATERLOOVILLE

DRAWING TITLE

SITE PLAN
AS EXISTING

DATE

OCTOBER 2023

SCALE

1:200 @ A3

DRAWING No.

LA2364 04

REVISION

.

LUNDI ARCHITECTS

Lundi Architects Ltd
THE STUDIO
12A FIVE HEADS ROAD
HORNDEAN
HANTS, PO8 9NW

www.lundi-architects.co.uk
studio@lundi-architects.co.uk