


Proposed extension to square up building.

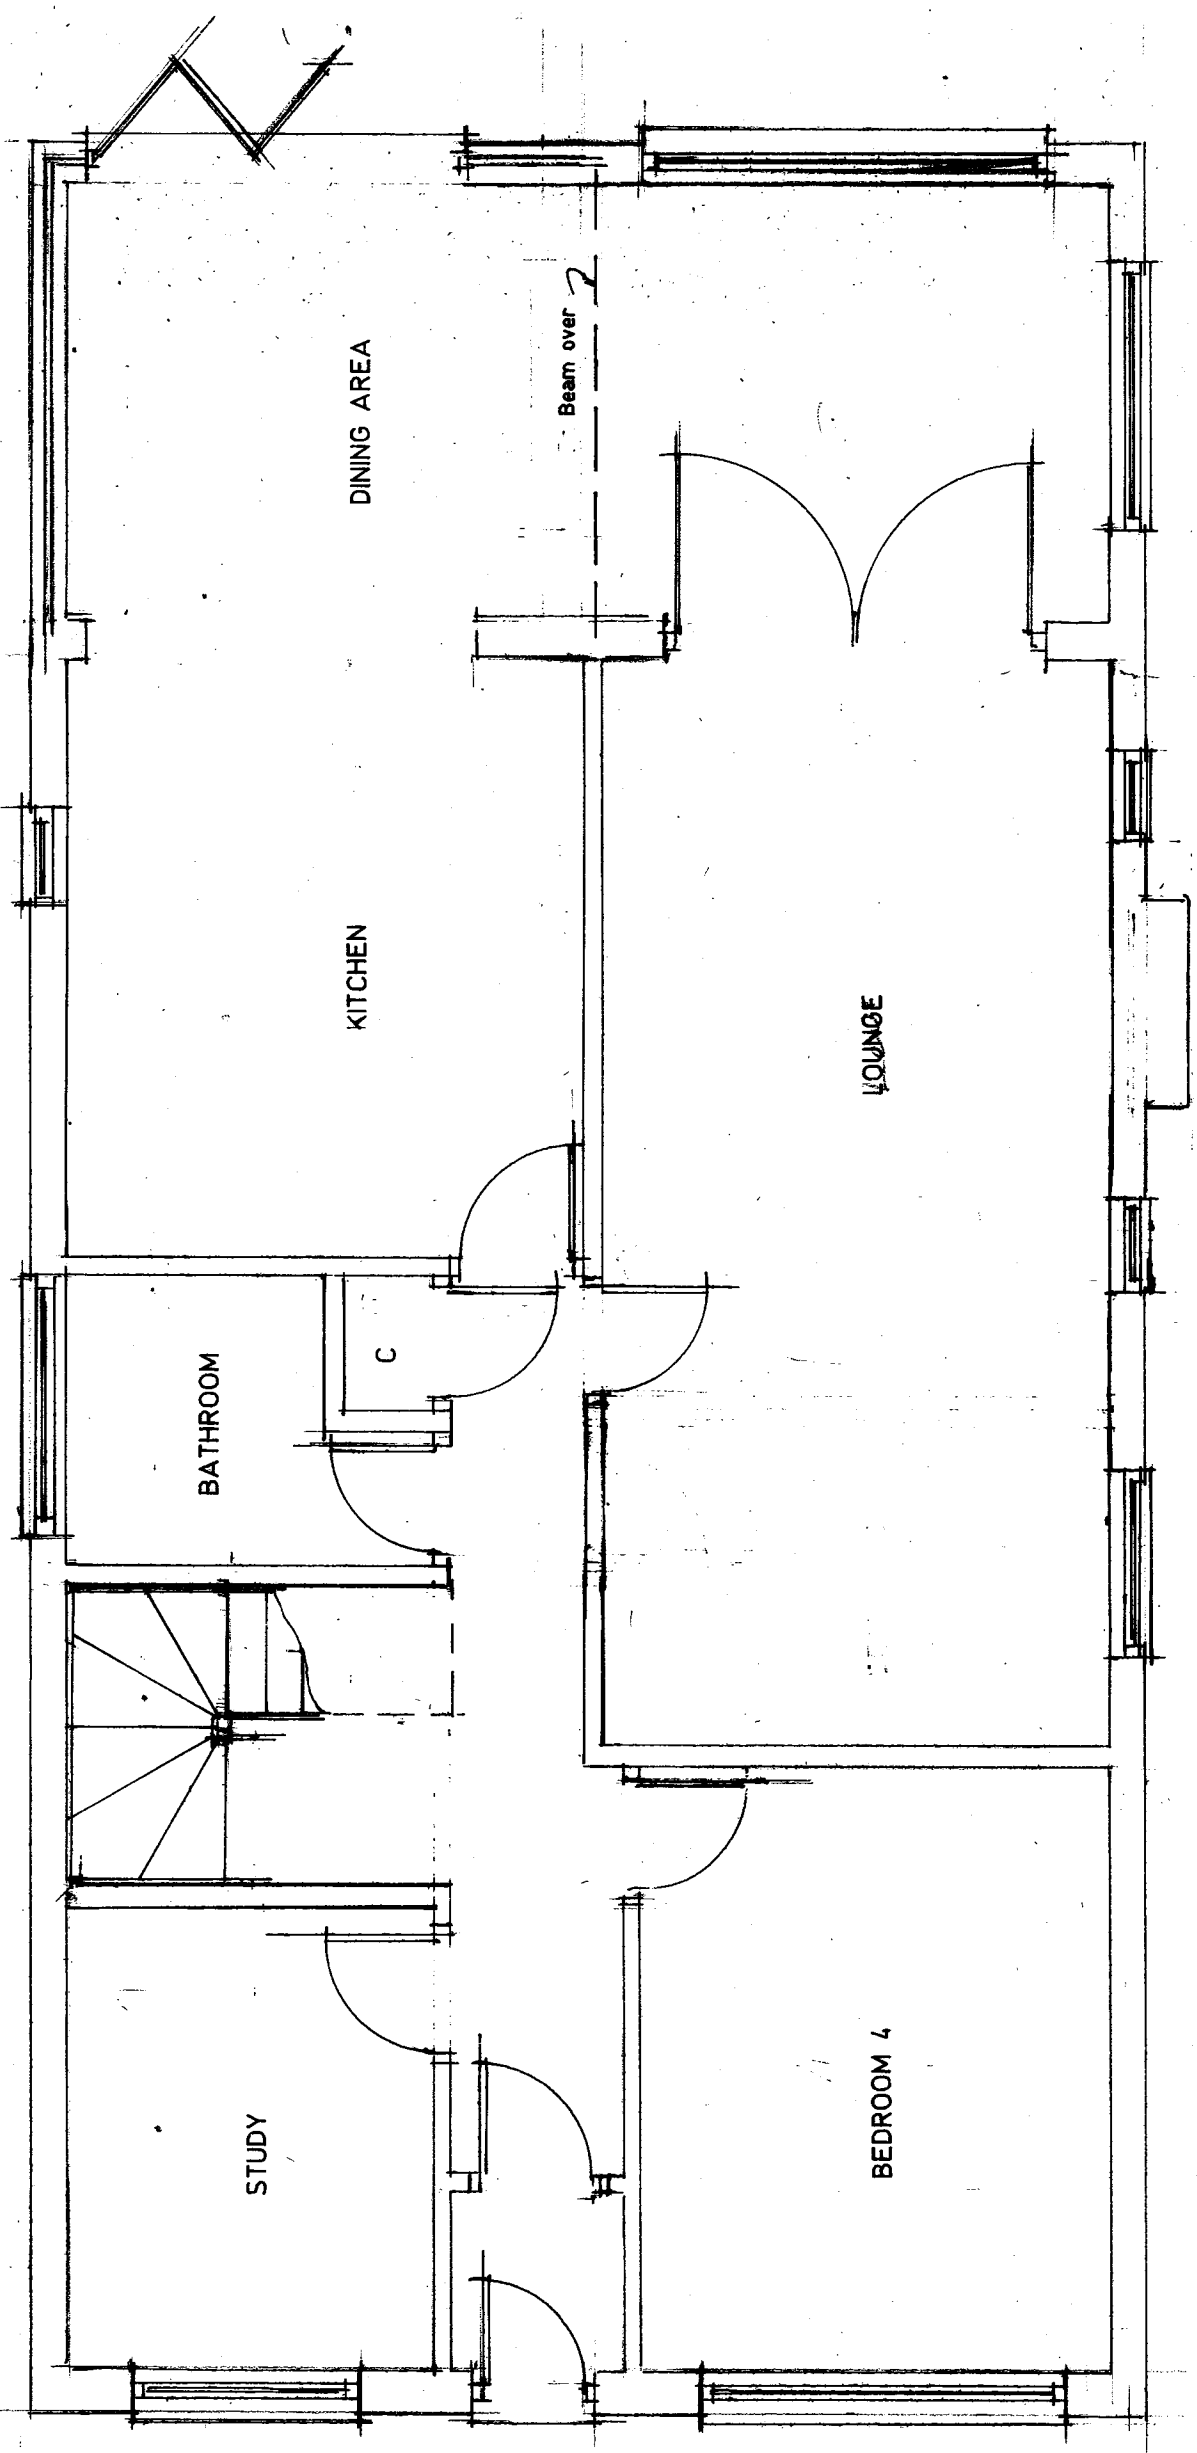

Proposed Ground Floor Layout.

Proposed rooms in re-pitched roof at 109 Haslar Crescent, Waterlooville, Hants. PO7 6DD	
Mr. Warren Stanley.	
Scale 1:50	Date April 2023
A3 Drawing Number	2
Revision	A

