

- 2

Existing windows replaced and size increased
New windows made in aluminium, with marine grade polyester powder coated finish.
RAL 7032 Pebble Grey
Brickwork to use bricks reclaimed from the work, or selected to match existing.
- 3

New ribbon window format to first floor- windows as 2, above.
- 4

Timber cladding to spandrel area- hardwood , natural finish, allowed to weather
- 5


Brise soleil shading to ground floor doors, constructed in stainless steel and hardwood
Hardwood to have natural finish and allowed to weather
- 6

Roller type drop down storm shutter (aluminium with powder coated finish RAL 7032 Pebble Grey.
Boxing semi concealed by integration with brise soleil above and in depth of wall
- 7

New sliding doors. Made in aluminium and finished as windows, 2, above
Finished RAL 7032 Pebble Grey
- 8

New window in lieu of previous glazed doors
- 9

New enlarged balcony in altered position. Constructed in stainless steel and
hardwood in combination, as existing balcony. Canvas balustrade covering
similar to yacht 'spraydodgers' , creating wind protection.

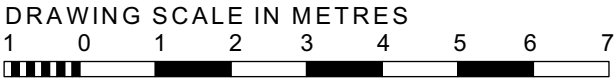

Echo Cottage
5 John King Shipyard
EMSWORTH PO10 7AY
for Mr A Jackson

ELEVATIONS PROPOSED (1)

SCALE: 1:100 @ A3
DATE: 04 April 2023

DRAWING NUMBER: 04 Rev. C

NOEL WRIGHT ARCHITECTS
Petersfield Hampshire GU32 3LA t: 01730 264678
e: studio@noelwrightarchitects.co.uk
www.noelwrightarchitects.co.uk

