


Appendix F

REFUSE

03 SEP 2010

RECEIVED

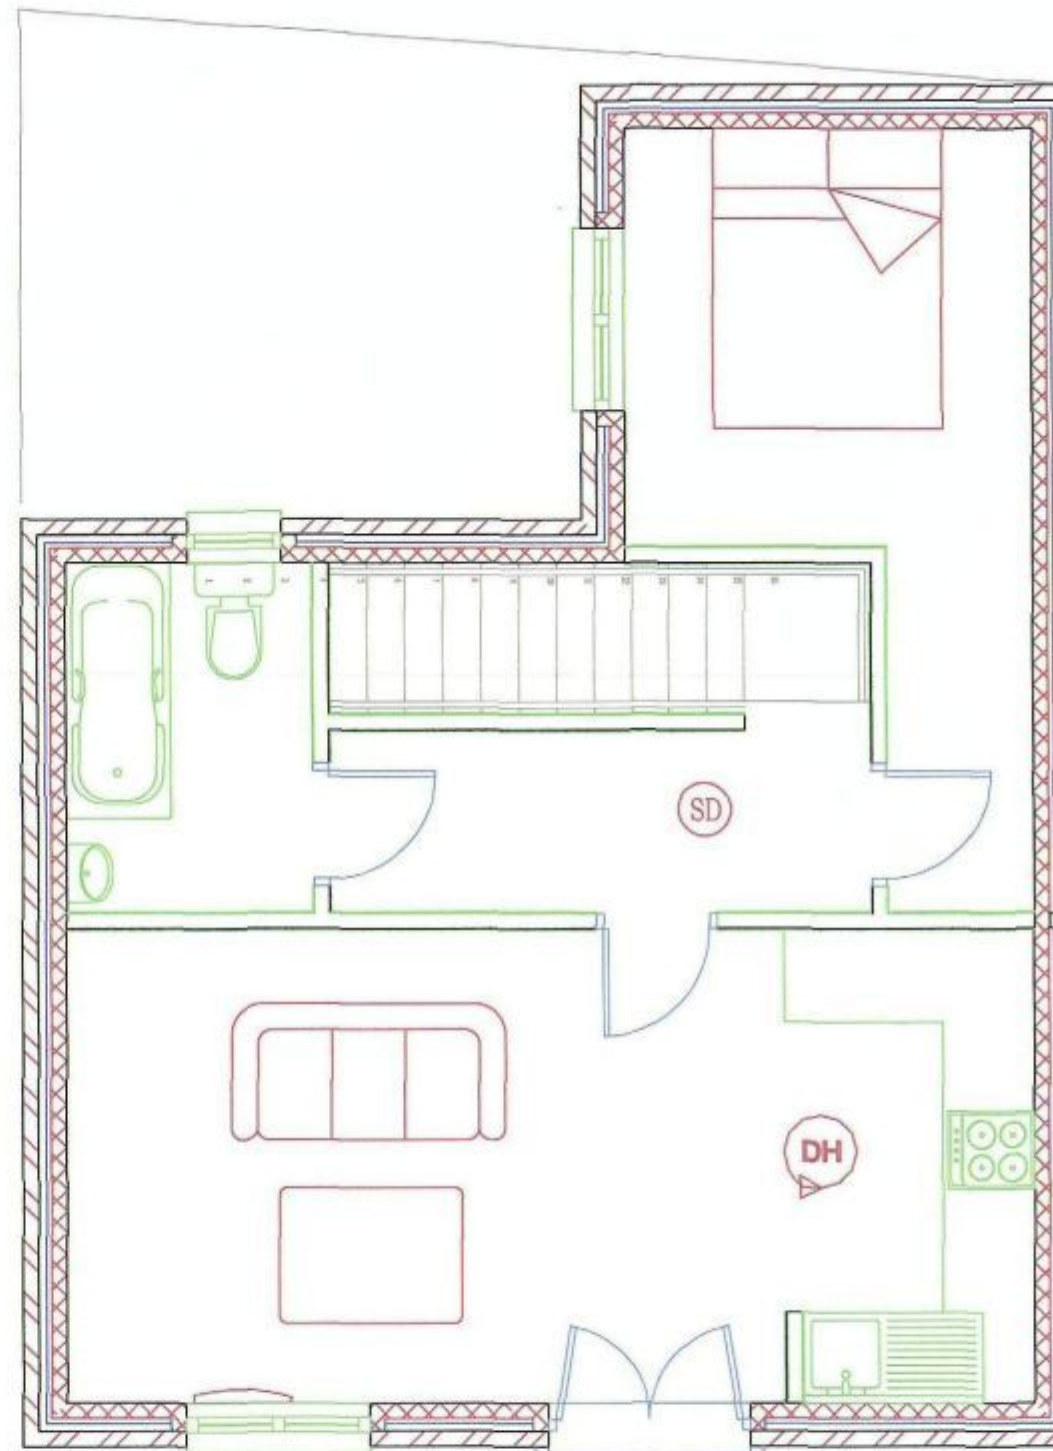

Ground Floor

First Floor

No.	Revision/issue	Date
-----	----------------	------

Firm Name and Address
STEPHEN JUPP MRTPI
CHARTERED TOWN PLANNER
348 CHICHESTER ROAD
BOGNOR REGIS
PO21 5BX
T: 01243 822113
E: steve@juppa-solutions.co.uk

Project Name and Address

Floor Plans
2no Flats

L/A Wheelwrights PH
Havant

Project	OTH/2/10	Sheet	5
Date	28.06.2010		
Scale	1:50 @ A3		