



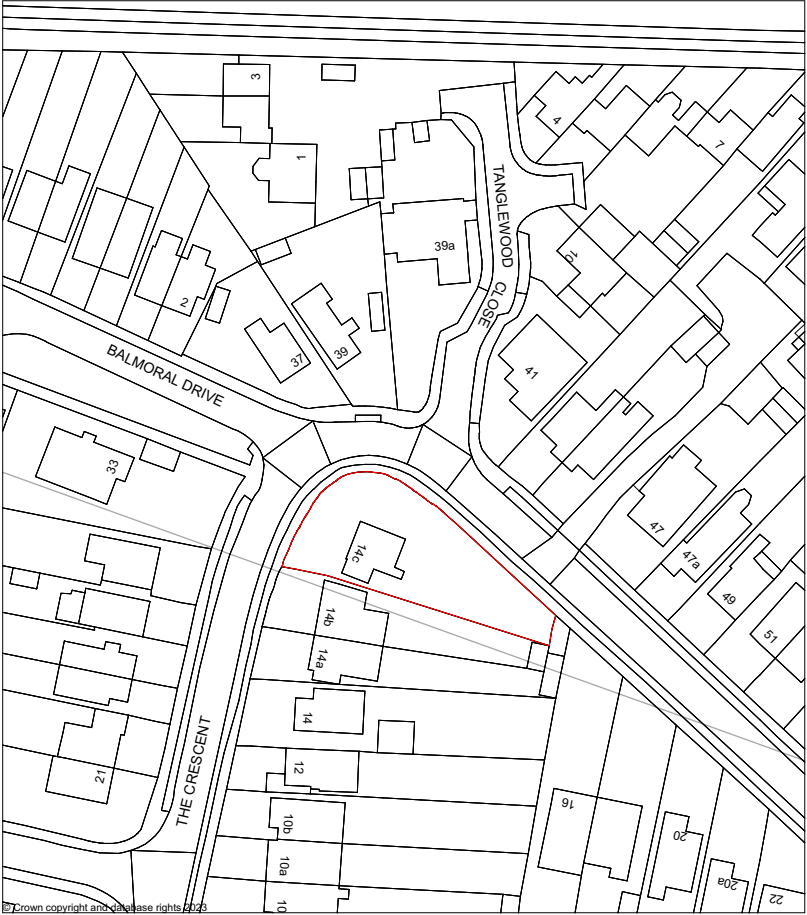

Plan Number: TQRQM23138064655479
Map Produced for: D Scott
OS Licence number: 100042766
Date Produced: 18-05-2023

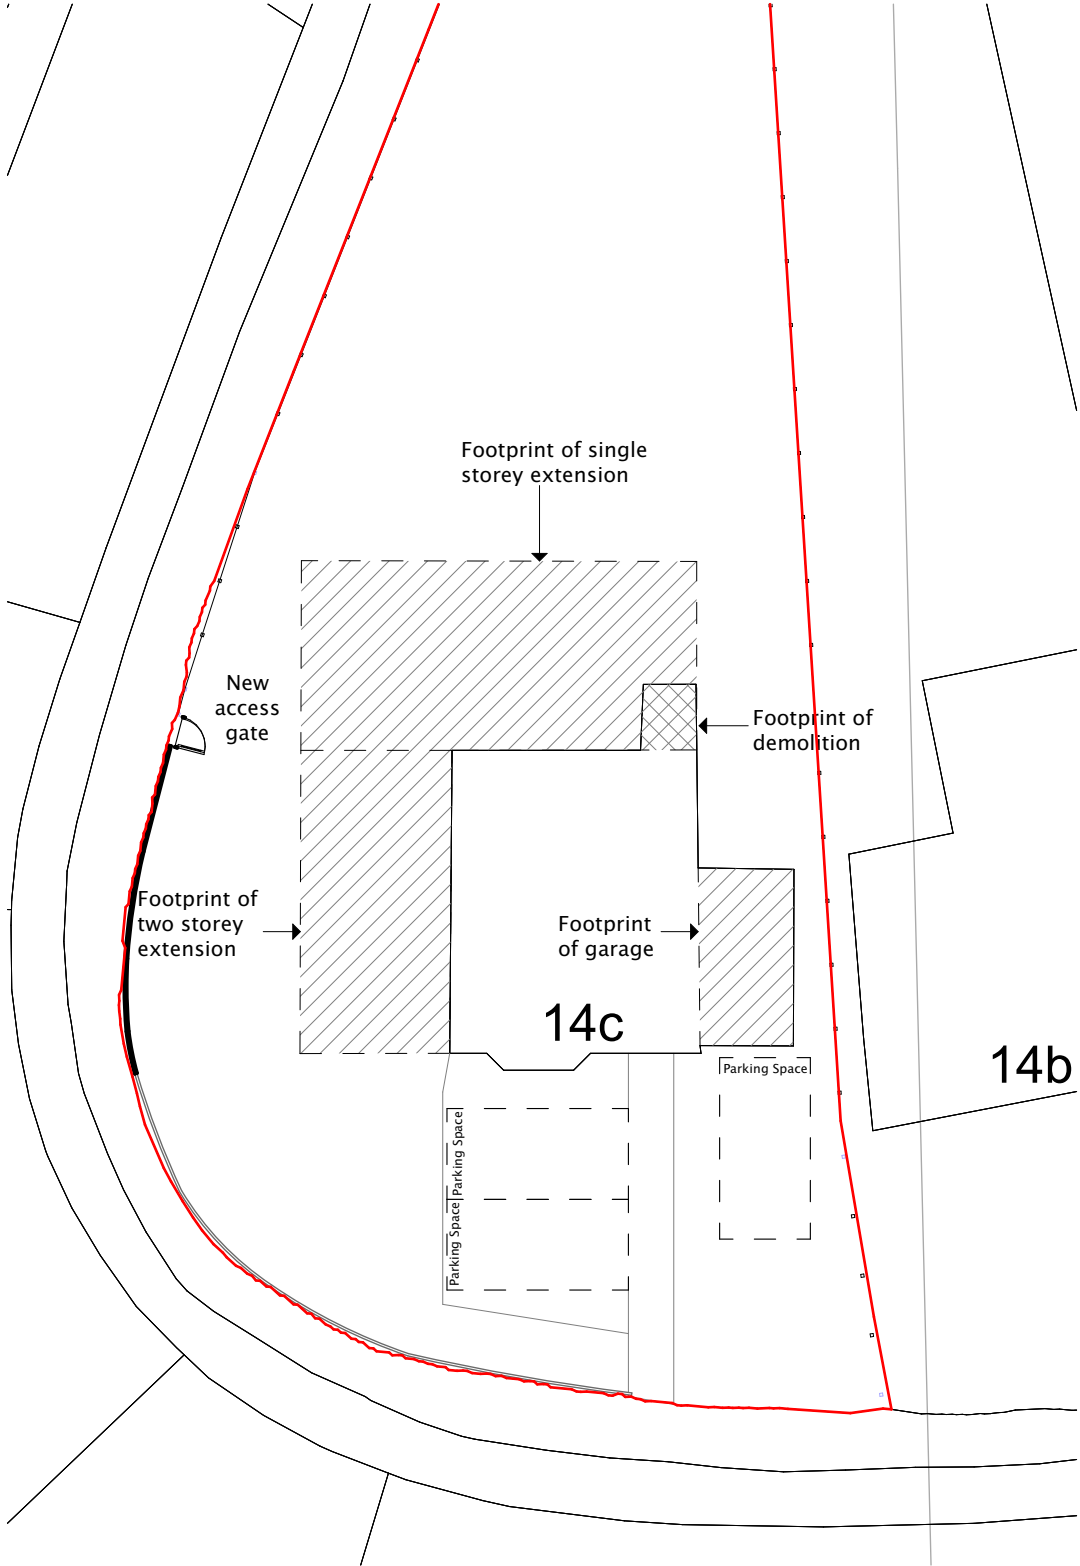

Block Plan
1:200

Design information is work in progress and subject to detail development & Client approval. Accommodation schedules and figures provided are subject to amendments following coordinated input by others in the design team. Dimensions must be checked on site with any discrepancies reported to the Architect for confirmation prior to any construction. Costings should not be finalised until approval /confirmation by relevant authorities and Client. Any topographical / Ordnance Survey information visible has prepared by a third party, no responsibility will be accepted for accuracy or completeness of the survey.

Rev	Date	Description	CLIENT Danielle Scott PROJECT 14C The Crescent TITLE	DRAWN BY RW DATE 19.08.22 SCALE @A3 1:1250, 1:200	jlrw ARCHITECTURE jlrw.co.uk
(c) JLRW Architecture 2023			Location and Block Plans		23002 DRAWING100 REVISION-