
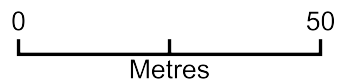


Manor Barn, Lower Road, Bedhampton - Location Plan

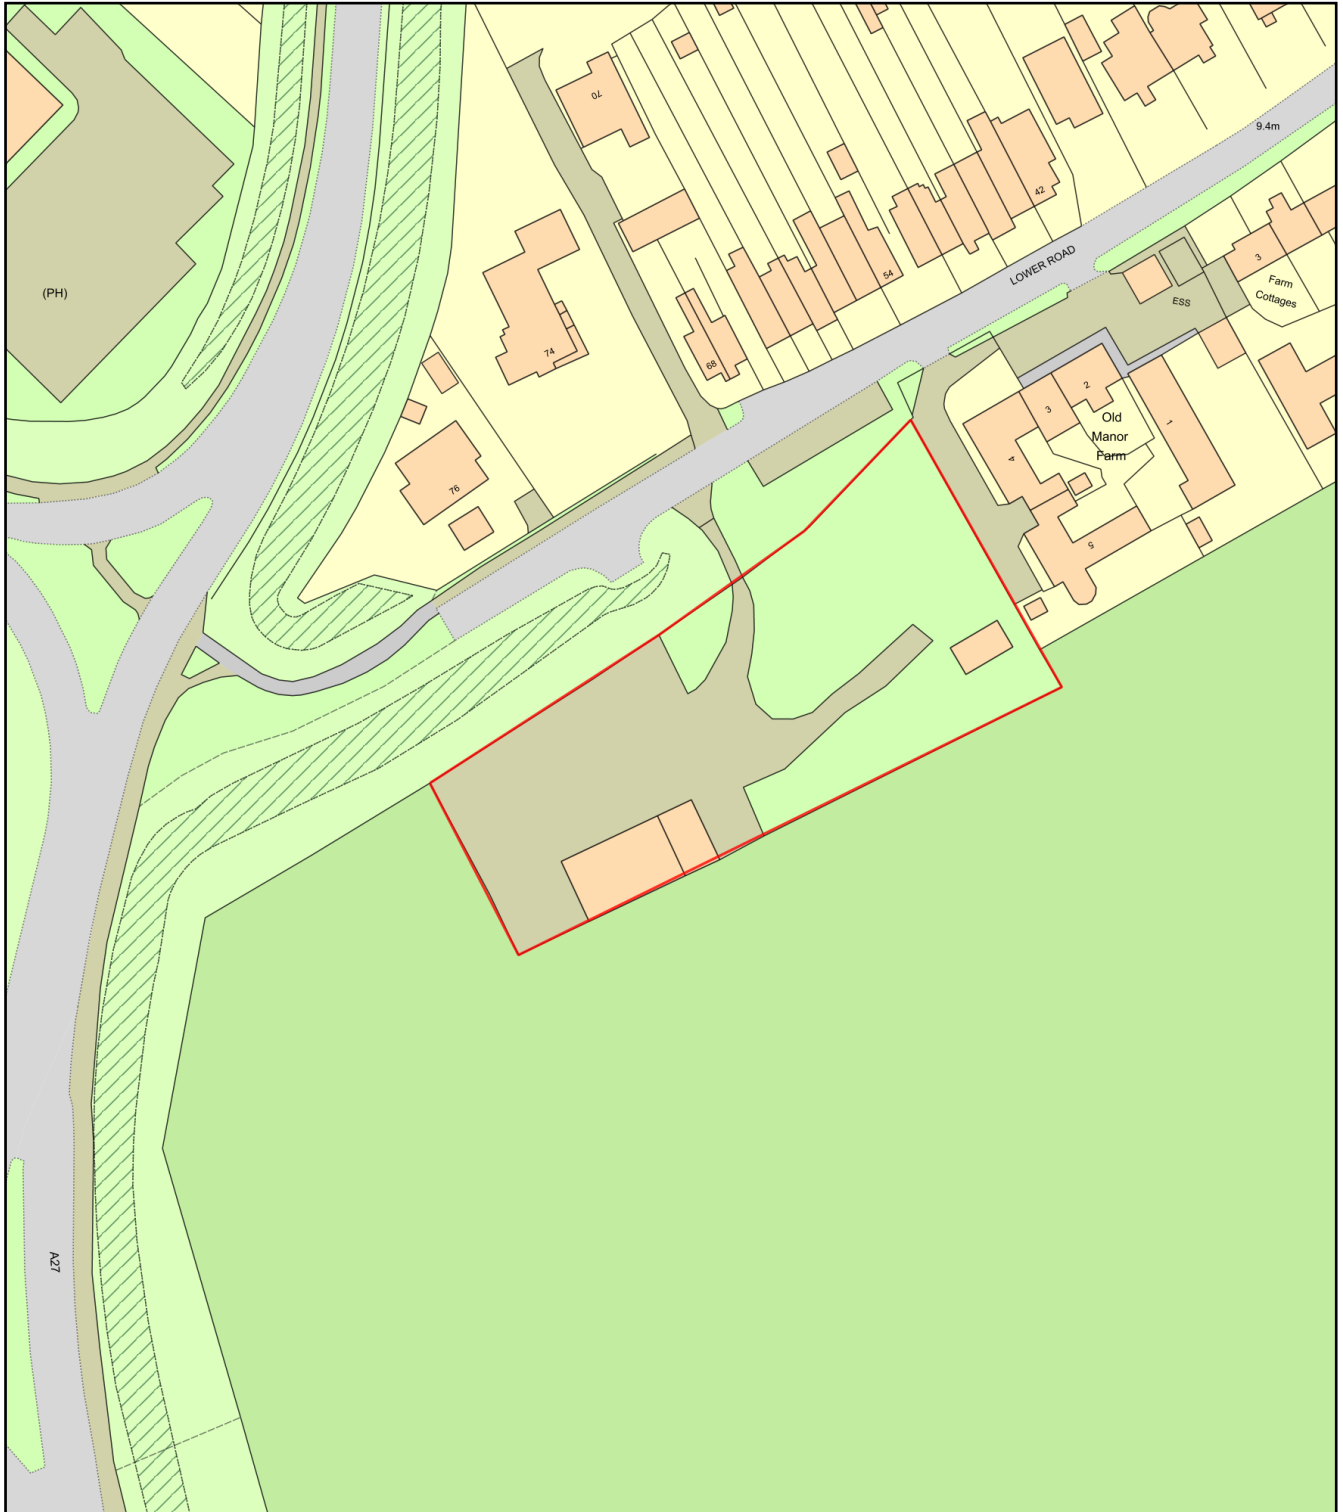

Plan Produced for: Tim Mason

Date Produced: 11 Aug 2022

Plan Reference Number: TQRQM22223171757580

Scale: 1:1250 @ A4