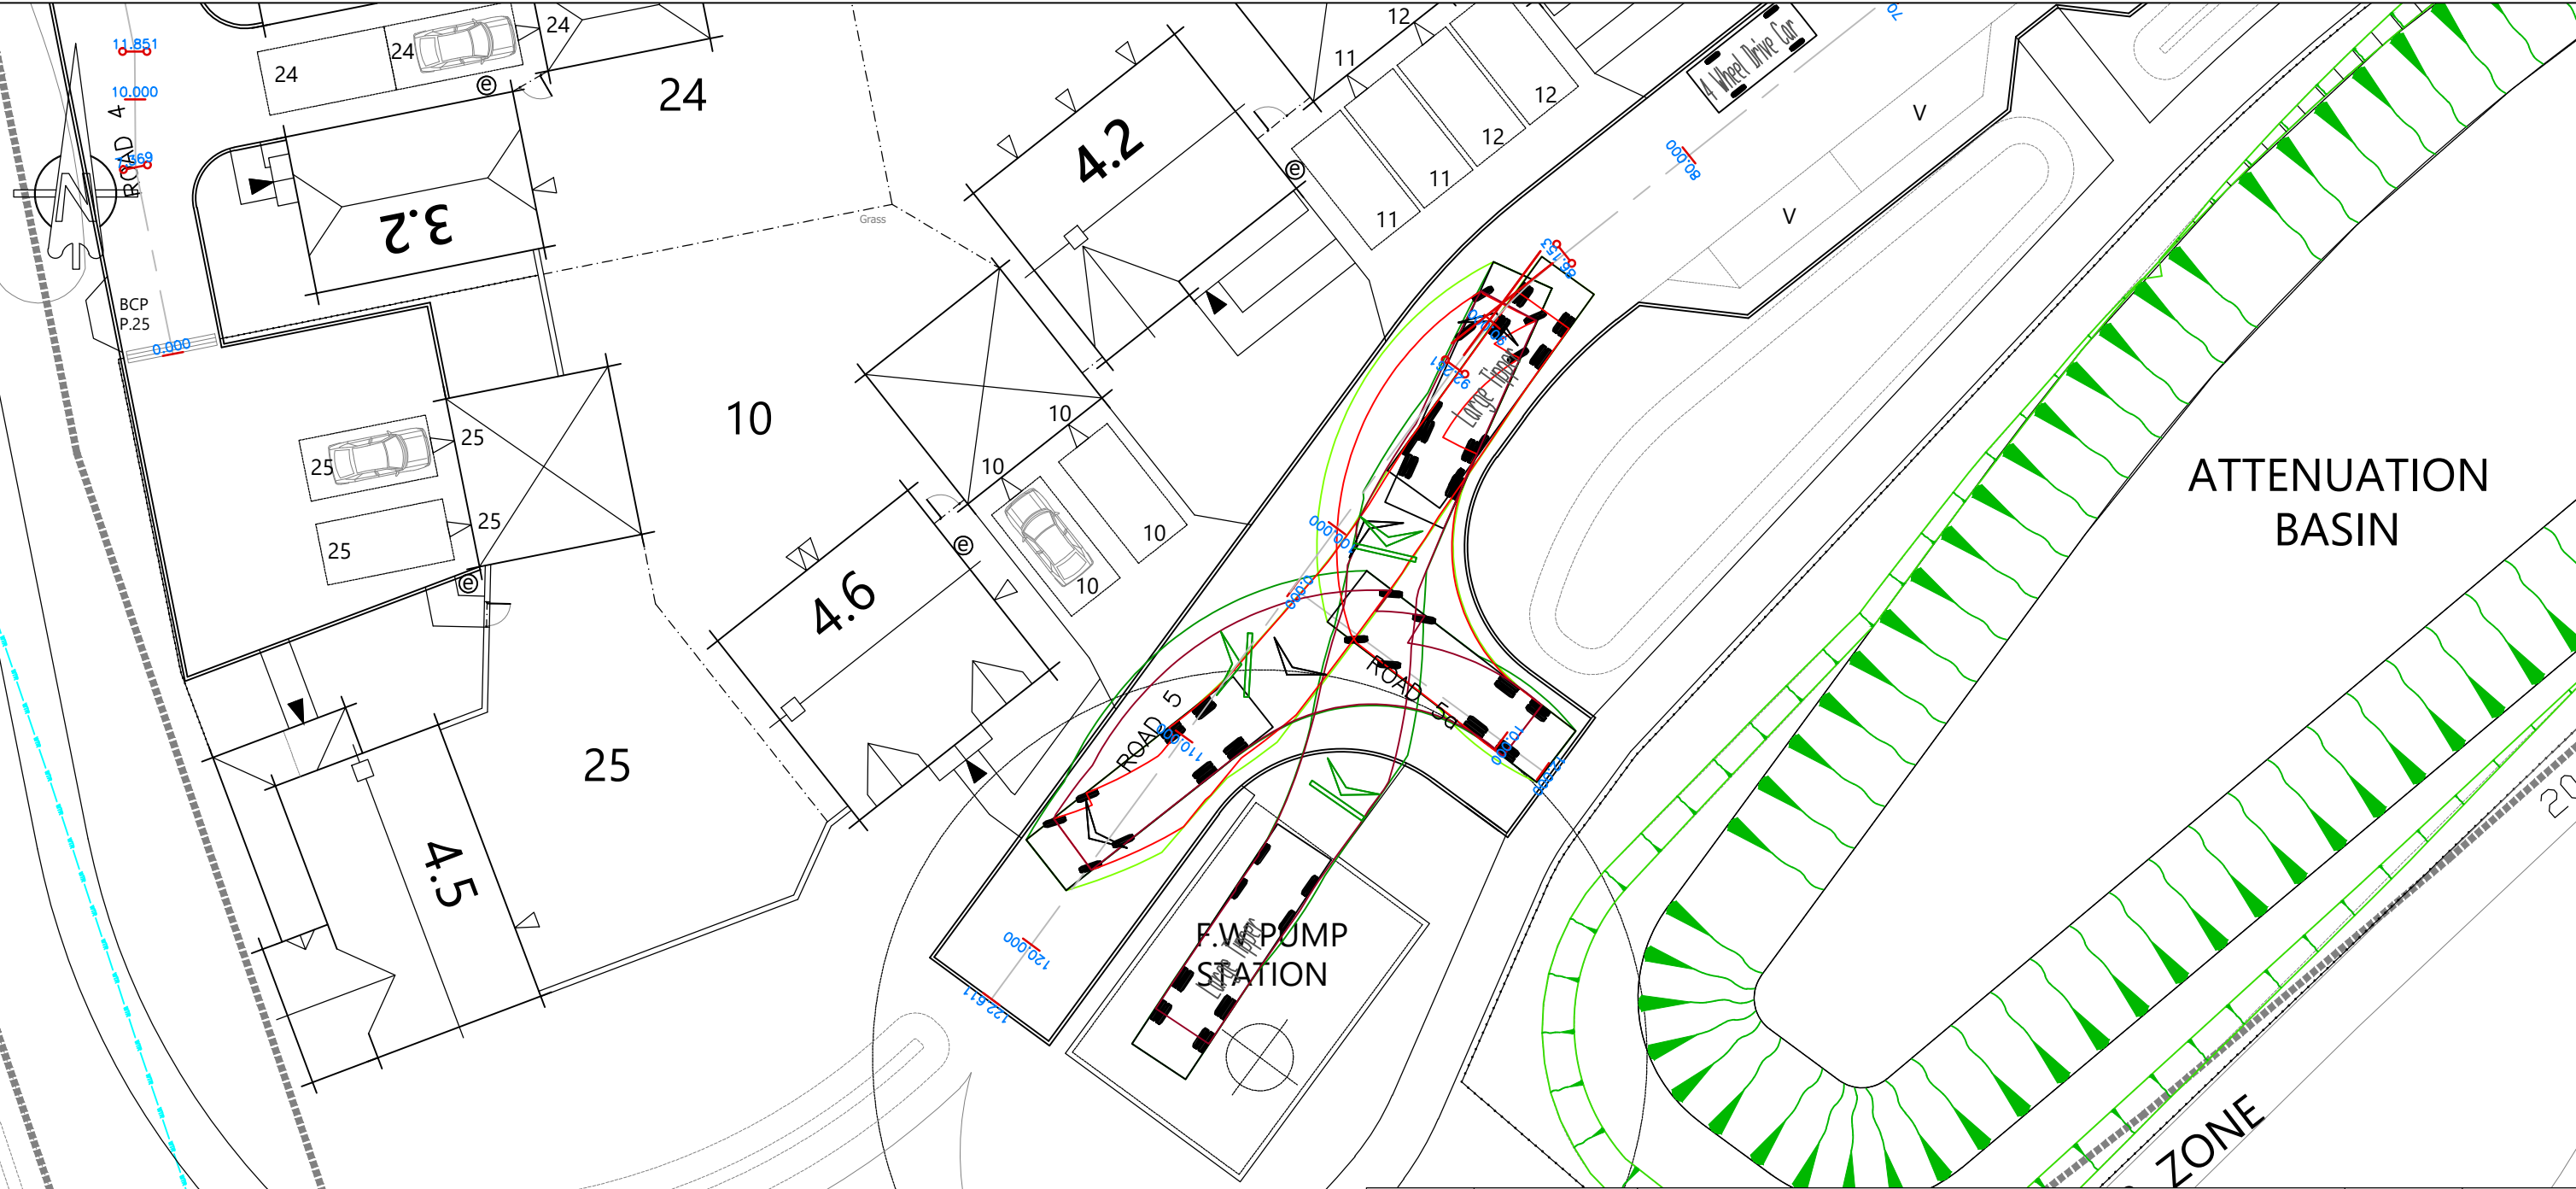


Large Tipper
Overall Length 10.201m
Overall Width 2.495m
Overall Body Height 2.890m
Min Body Ground Clearance 0.341m
Track Width 2.471m
Lock to lock time 6.00s
Kerb to Kerb Turning Radius 11.550m

P4	23.07.24	Site layout updated.	KTG	KTG
P3	16.07.24	Updated to client's comments.	SS	KTG
P2	08.07.24	Layout amended, tracking updated	KTG	KTG
P1	20.11.23	First Issue	KTG	KTG
REV. No.	DATE	DESCRIPTION	DRAWN	CHECKED

Client

Project

Phase 2,
Bedhampton

Title

Pump station
tracking layout

MJA CONSULTING

CIVIL & STRUCTURAL ENGINEERS

Ipsium Court, 24 The Quadrant,
Abingdon Science Park, Abingdon
Oxon, OX14 3YS
Tel: 01235 555173
Email: mail@mjaconsulting.co.uk

Scale: 1:250@A3

Status: PRELIMINARY

Drawn: KTG

Project Engineer: KTG

MJA Project No: 6430

Date: 16/11/2023

Drawing Number: 6430-MJA-SW-XX-DR-C-503

Rev: P4