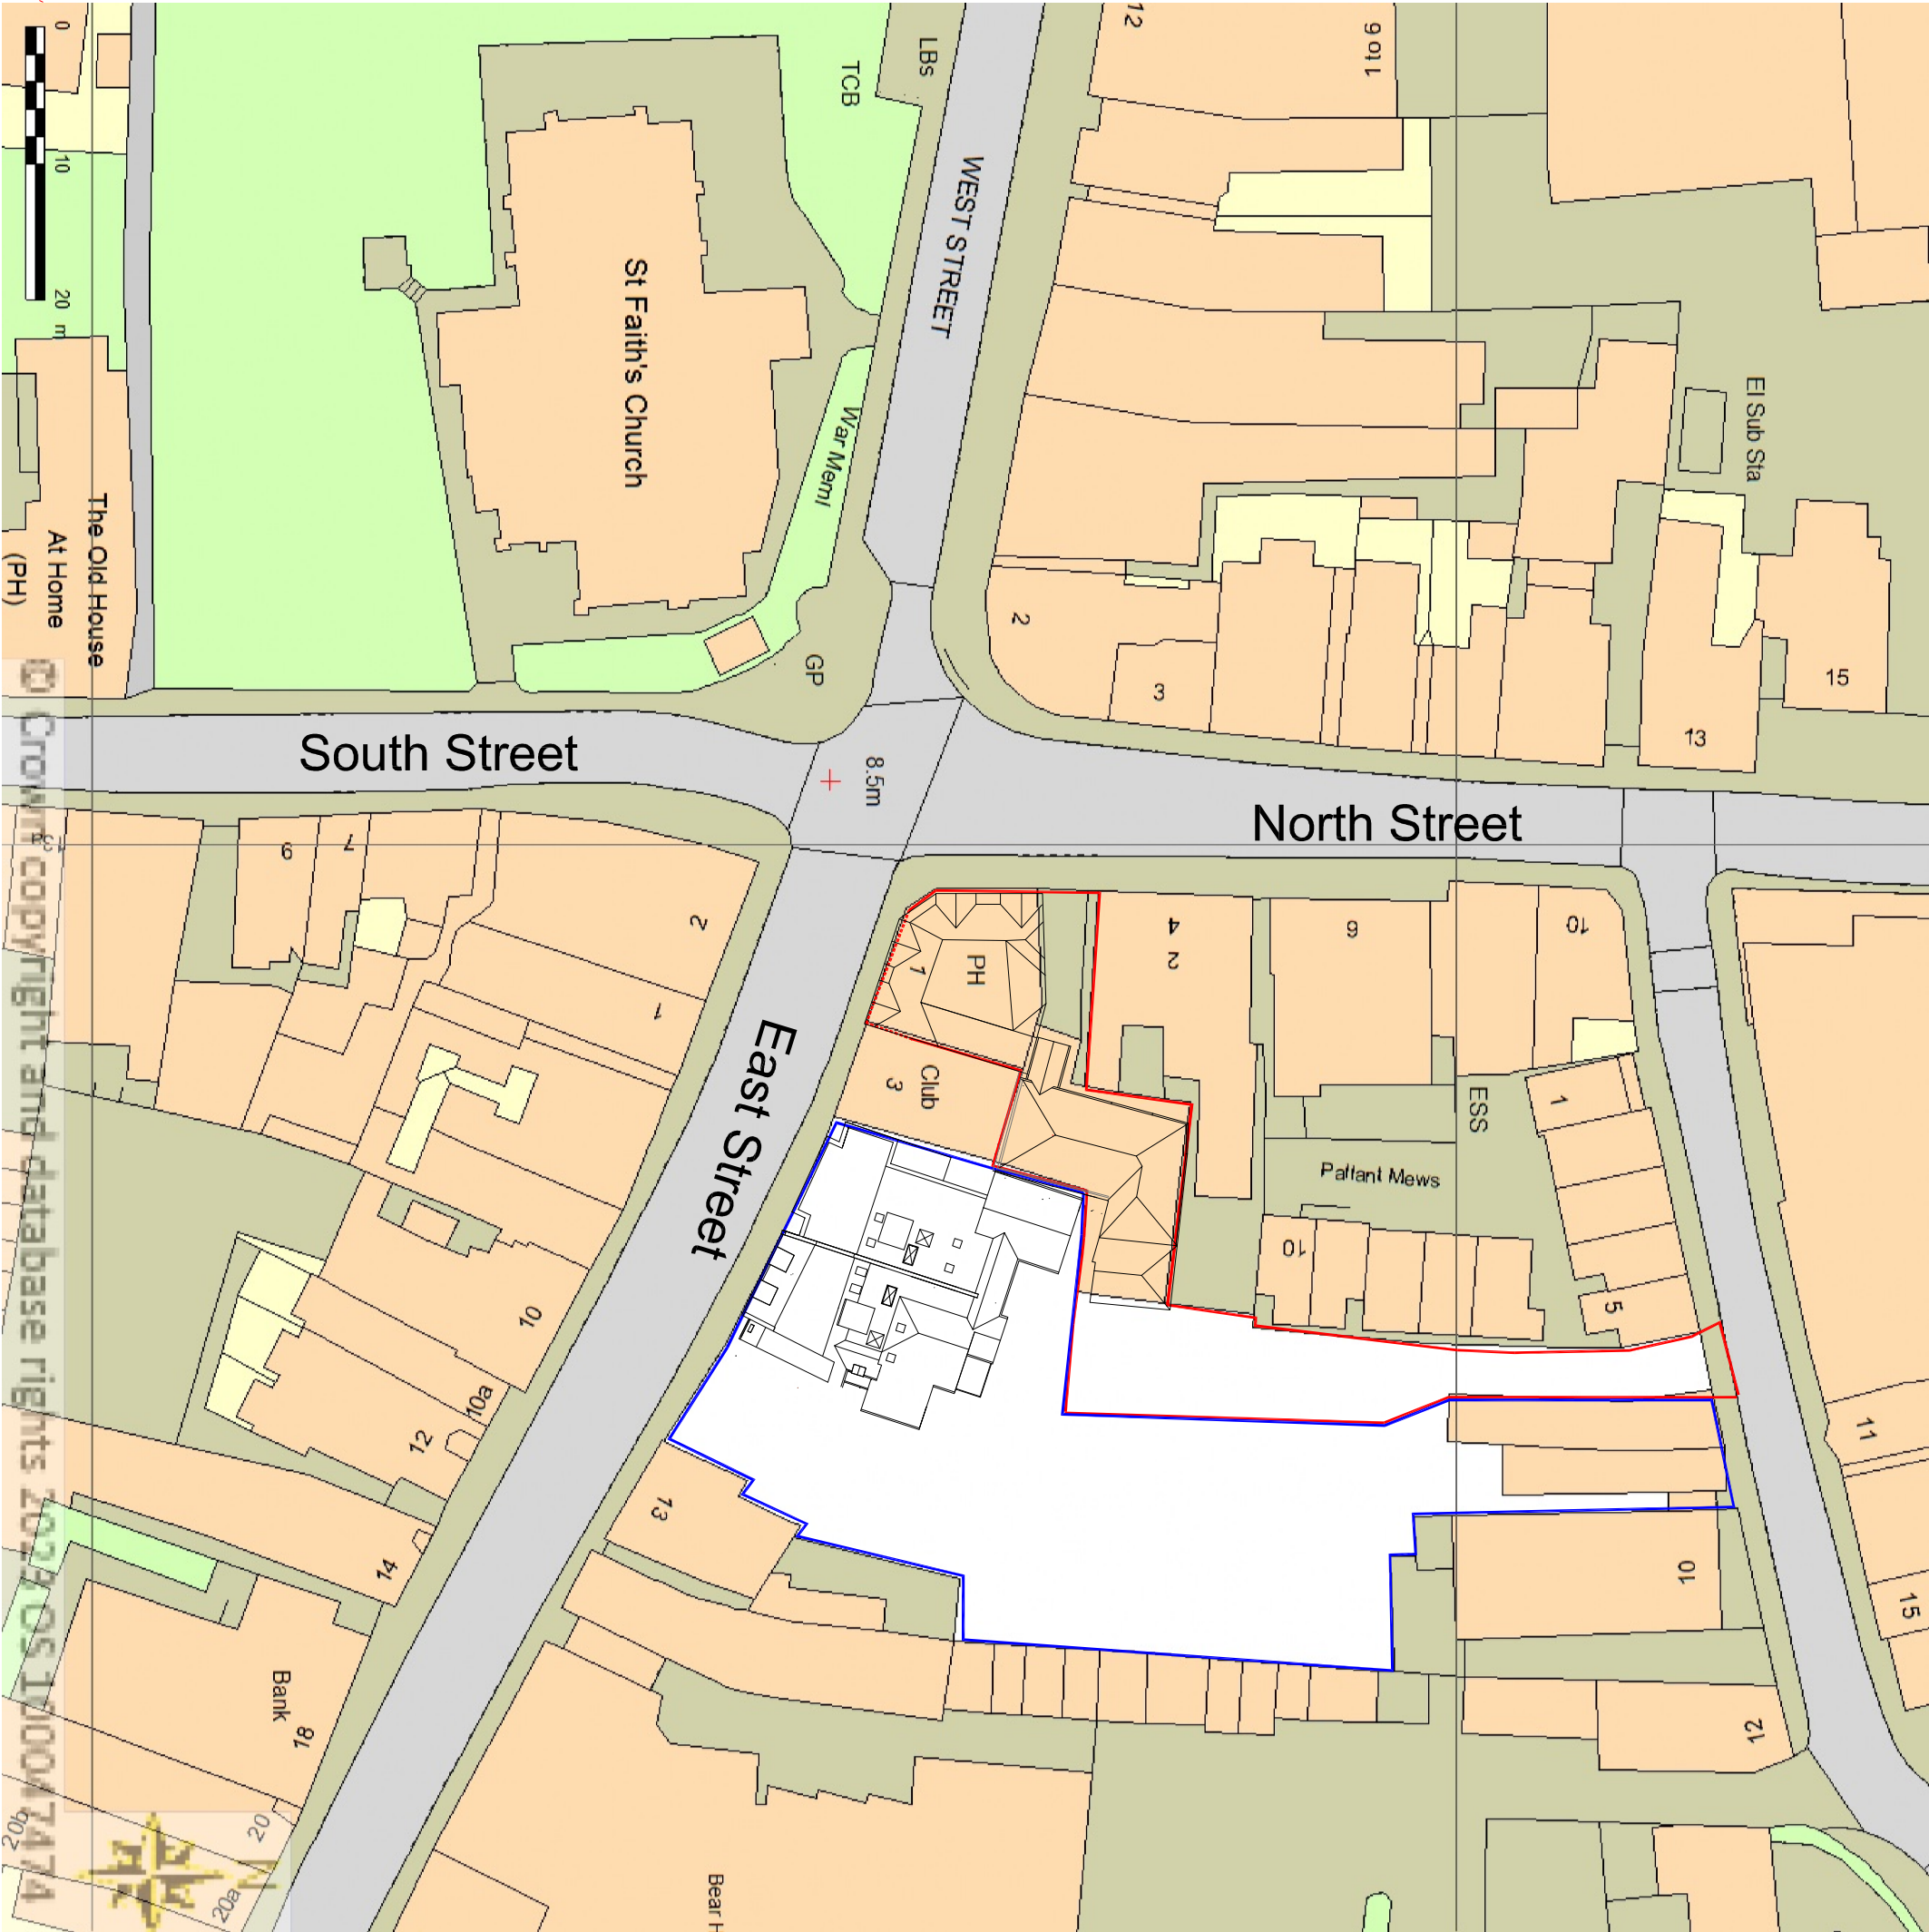


SCALE	TITLE
1/500 @ A3	Proposed Conversion to 4 no. 1 Bed Supported Living Apartments
DATE	
Jan. 24	Former White Hart Public House East Street Havant - PO9 1AA
DETAIL	
	Block Plan - As Existing
DRAWING NO	
PG	23/201/B01