


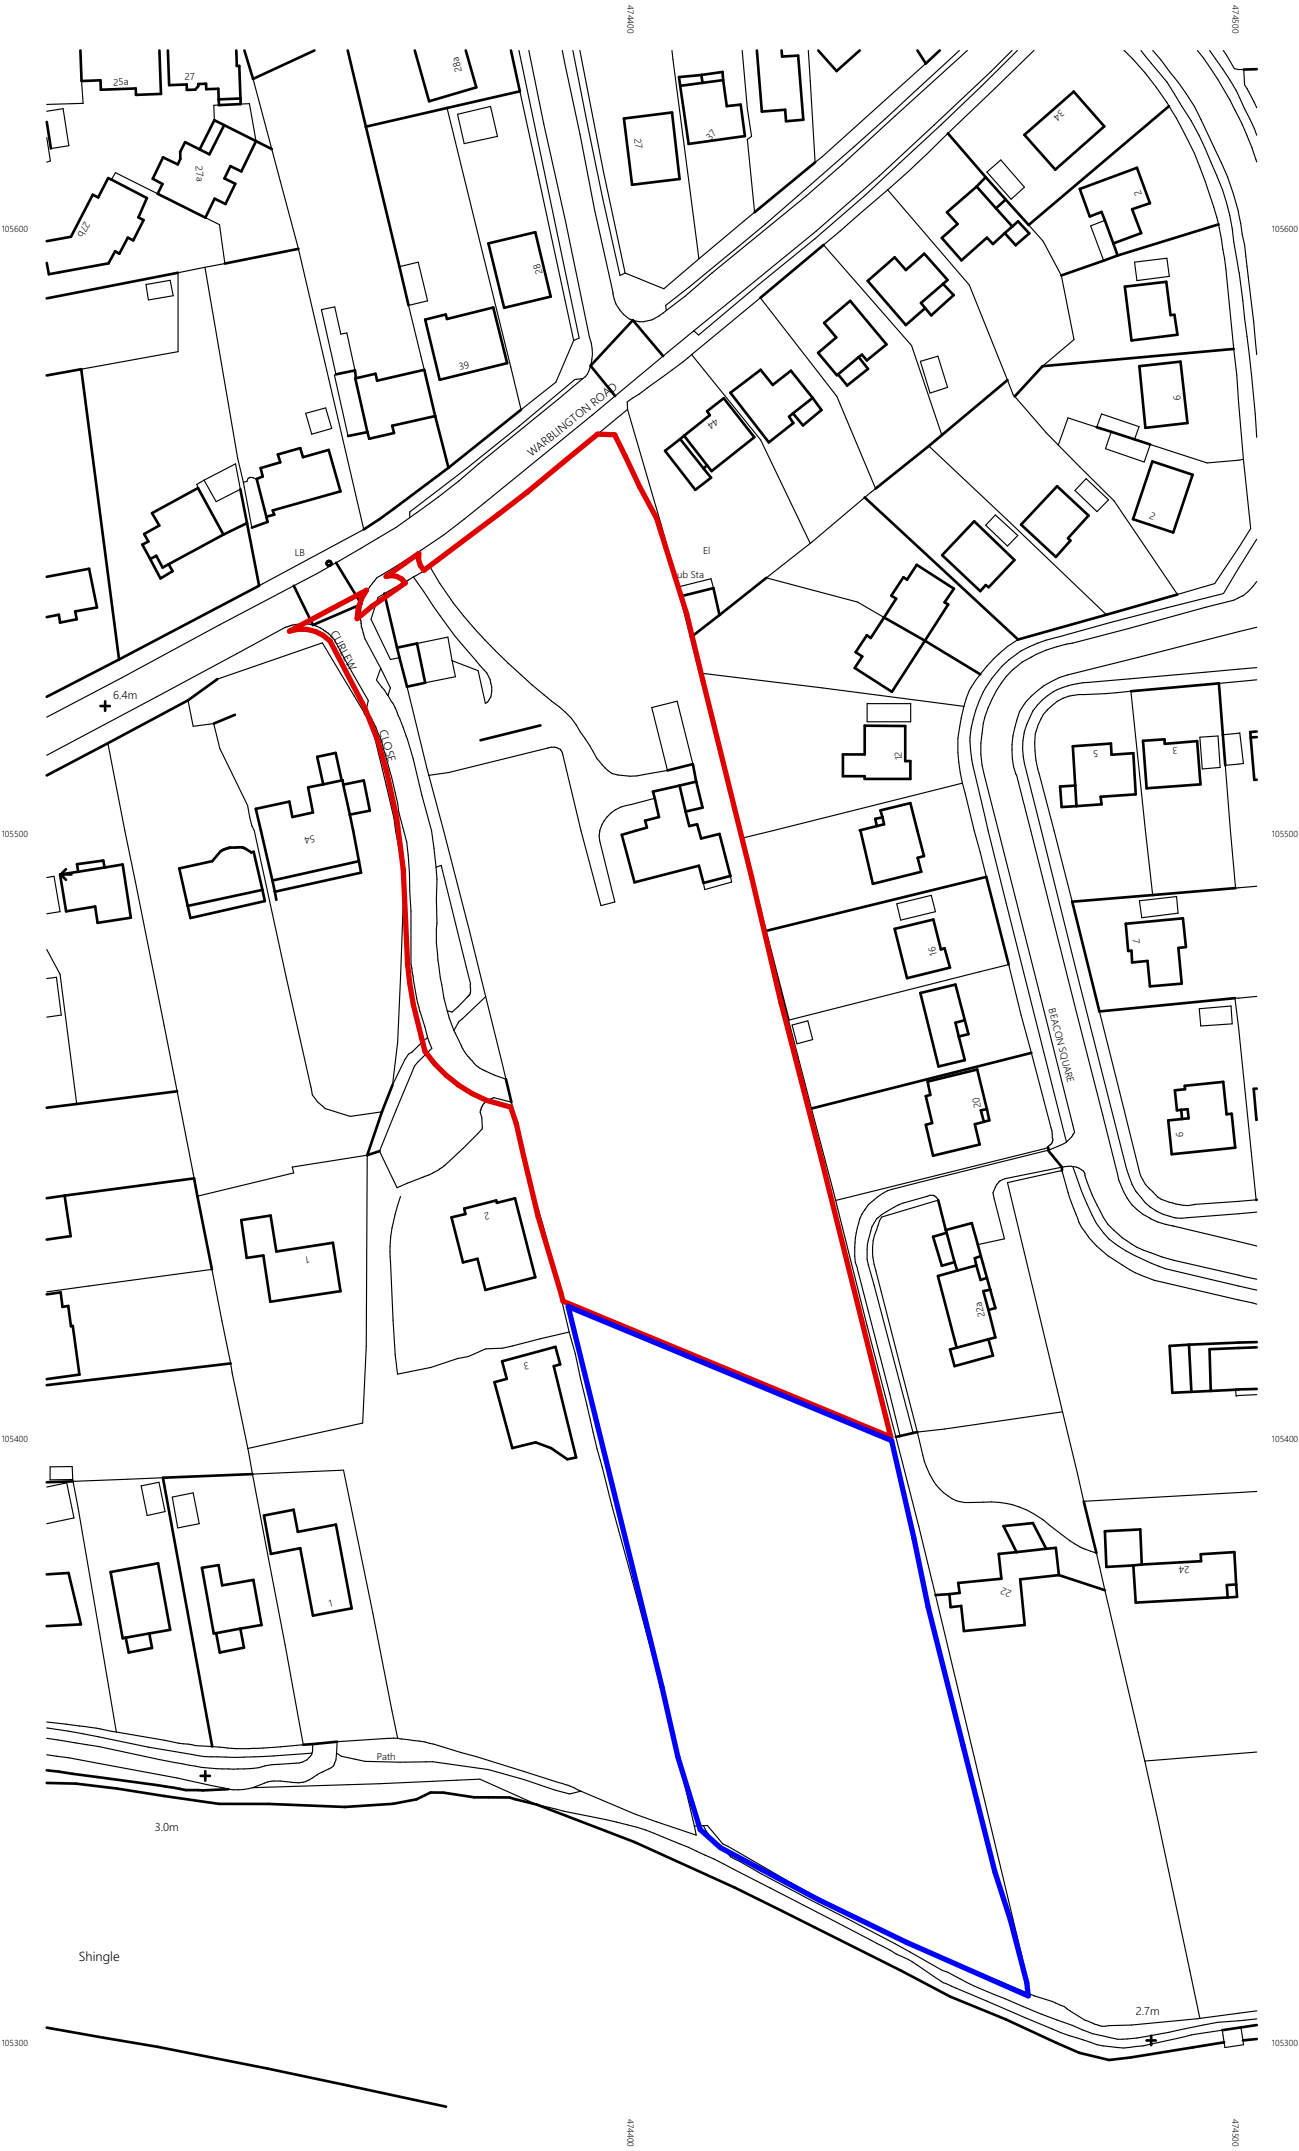

Serial number: 155222
© Crown copyright and database right 2019
Ordnance Survey licence 100048957
Reproduction in whole or in part is prohibited
without the prior permission of Ordnance Survey

- Application Boundary
- Land owned by the applicant adjoining the application site

this drawing is the copyright of Re-Format LLP and may not be copied, altered or reproduced in any way or passed to a third party without written authority. All dimensions subject to site survey and site verification. Do not scale for construction ©

www.re-format.co.uk
mail@re-format.co.uk
+44 (0)1730 778778

drawn by
RP
checked by
MS

date created
April 2018
scale at A3
1:1250

project title
46 Warblington Road
document title
Location Plan

project	originator	volume	level	type	role	number
23034-####-00-ZZ-DR-A-0100						
status	suitability description					revision
S1	Suitable for Co-ordination					P01

rev.
P01

date
22/12/2023

changes description
17 unit scheme, PLANNING ISSUE

status
S1

issued by
P01

