


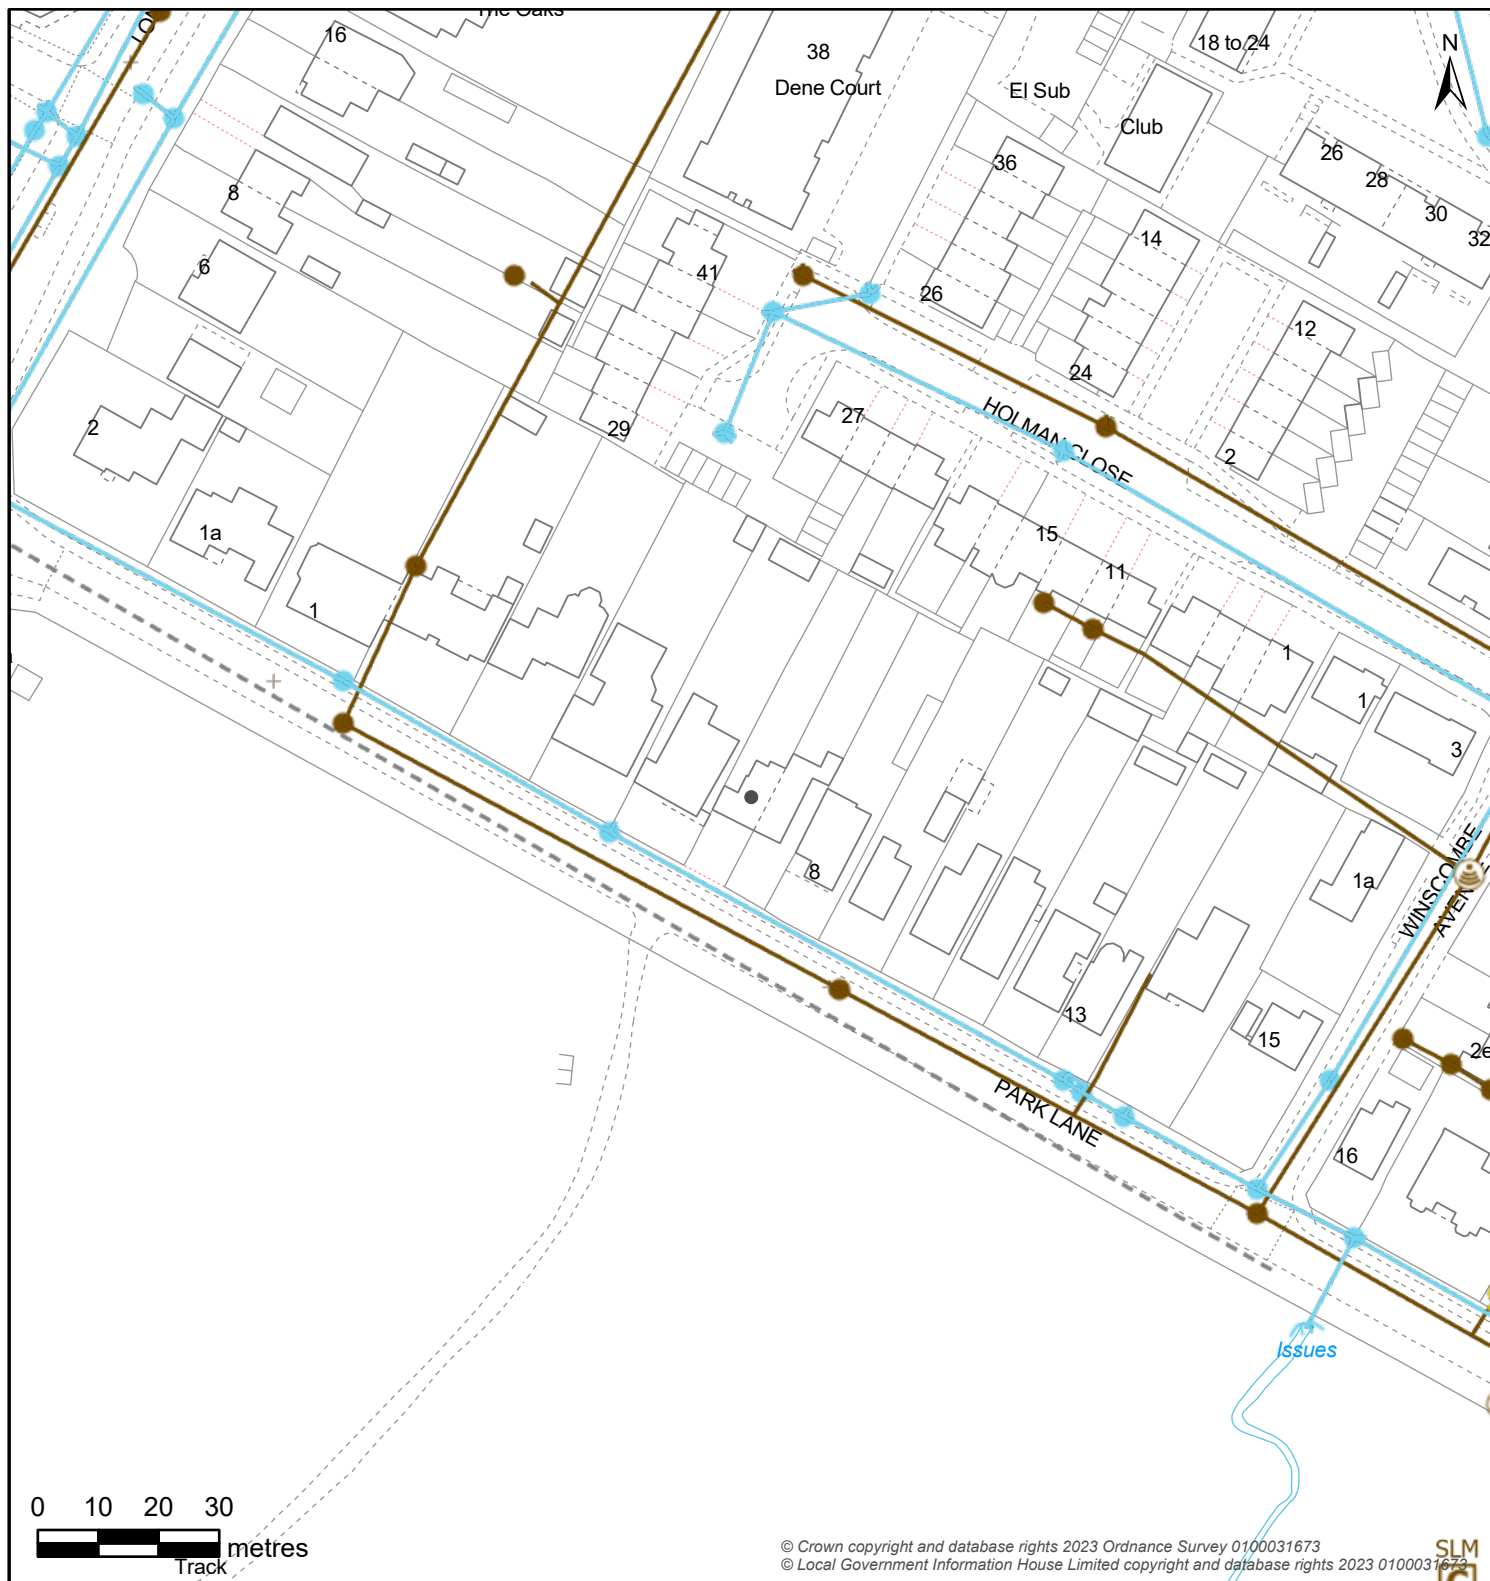

© Crown copyright and database rights 2023 Ordnance Survey 0100031673
© Local Government Information House Limited copyright and database rights 2023 0100031673

Controllable Valve			Flow Control			Inlet-Outfall			
									
Manhole									
									
Outfall Headworks		Overflow Chamber		Pipe Bridge		Pumping Station			
									
Sewer Level Monitor		Storage		Treatment Works		Weir		Wastewater Site	
									
Wastewater Pipe				Wastewater Use		Developer Services			
									

Map Title: SW Print

Printed By: Sanjay.Boregowda

Date Printed: 28/12/2023

Map Scale: 1250

The positions of pipes on this plan are believed to be correct, but Southern Water Services Ltd accept no responsibility in the event of inaccuracy. The actual positions should be determined on-site

