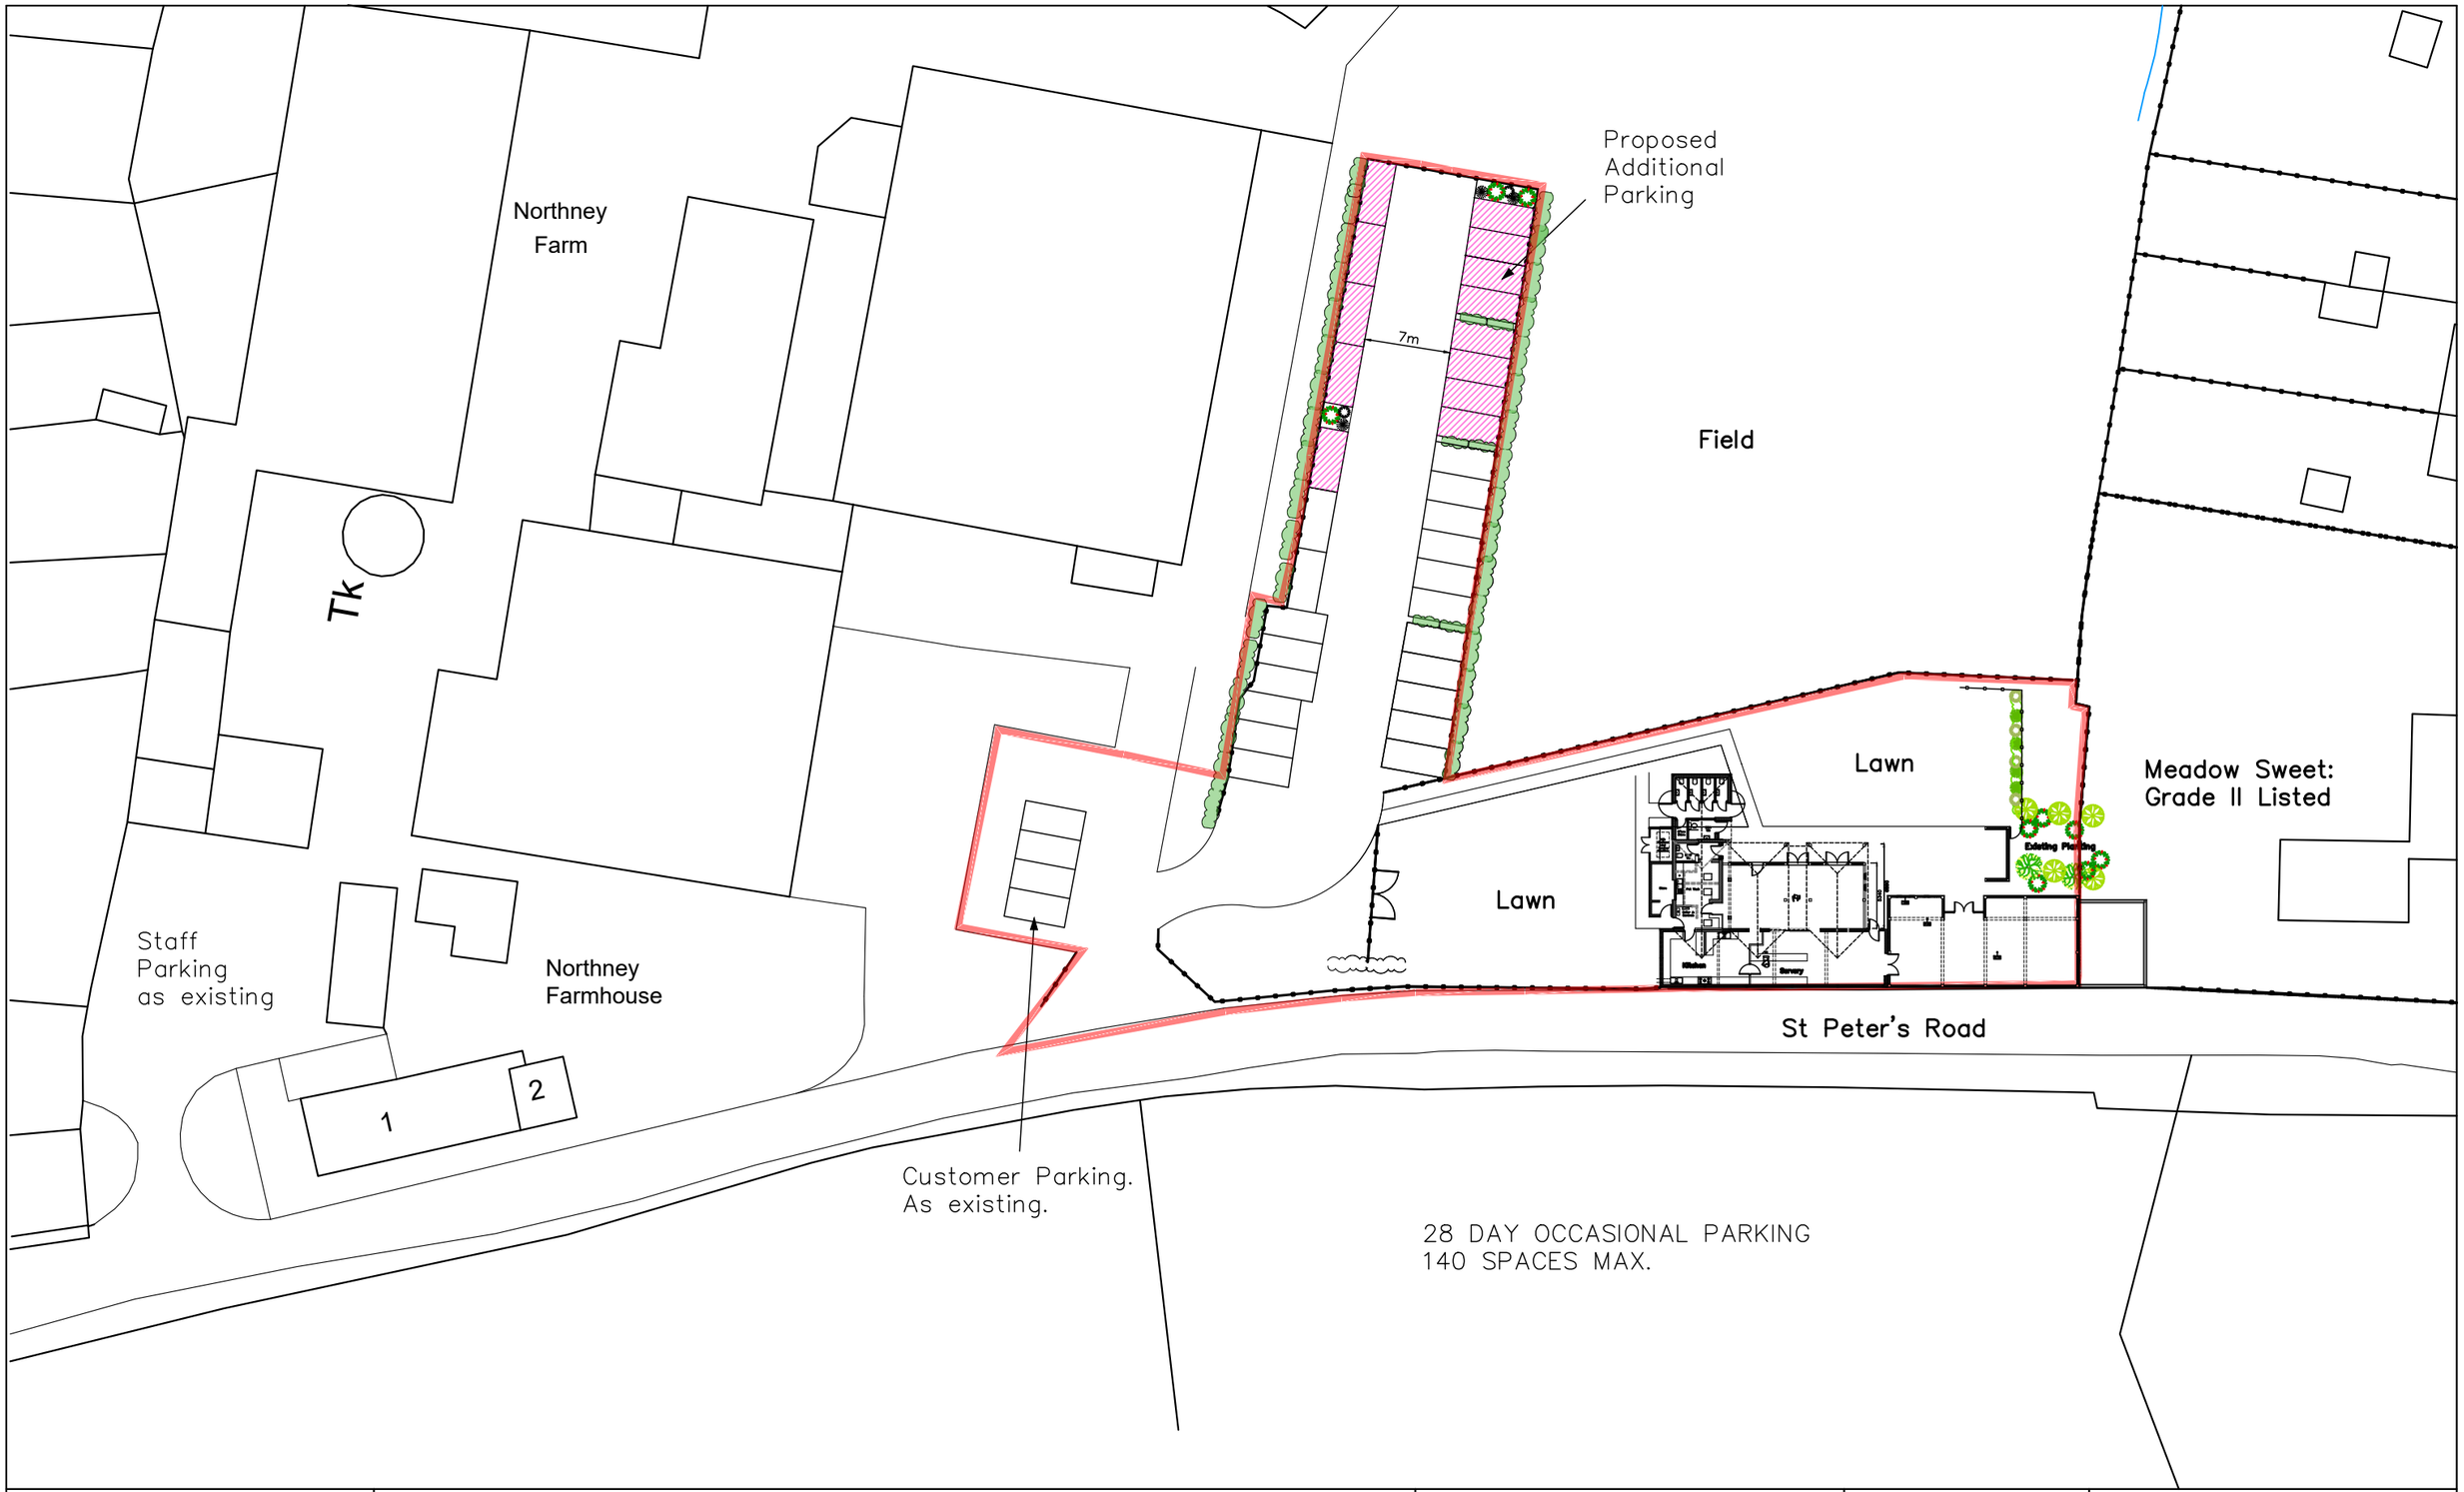

Northney Farm
Tea Rooms,
St Peter's Rd,
Hayling, PO11 0RX

PROPOSED SITE PLAN

Revisions
a) North Point Update/28.02.2023/SAR
b)
c)
d)

CAAD
Critchley Architecture And Design Ltd.
Contact: 02392 474 919 | info@caad.online
The Old Brewery,15E South Street, Havant, PO9 1BU

Scale A3 = 1:500
Drawn OS/SAR
Date 12/01/2022

A

17077–120