Existing Roof Plan

Scale 1:100@A3 + 1:50@A1

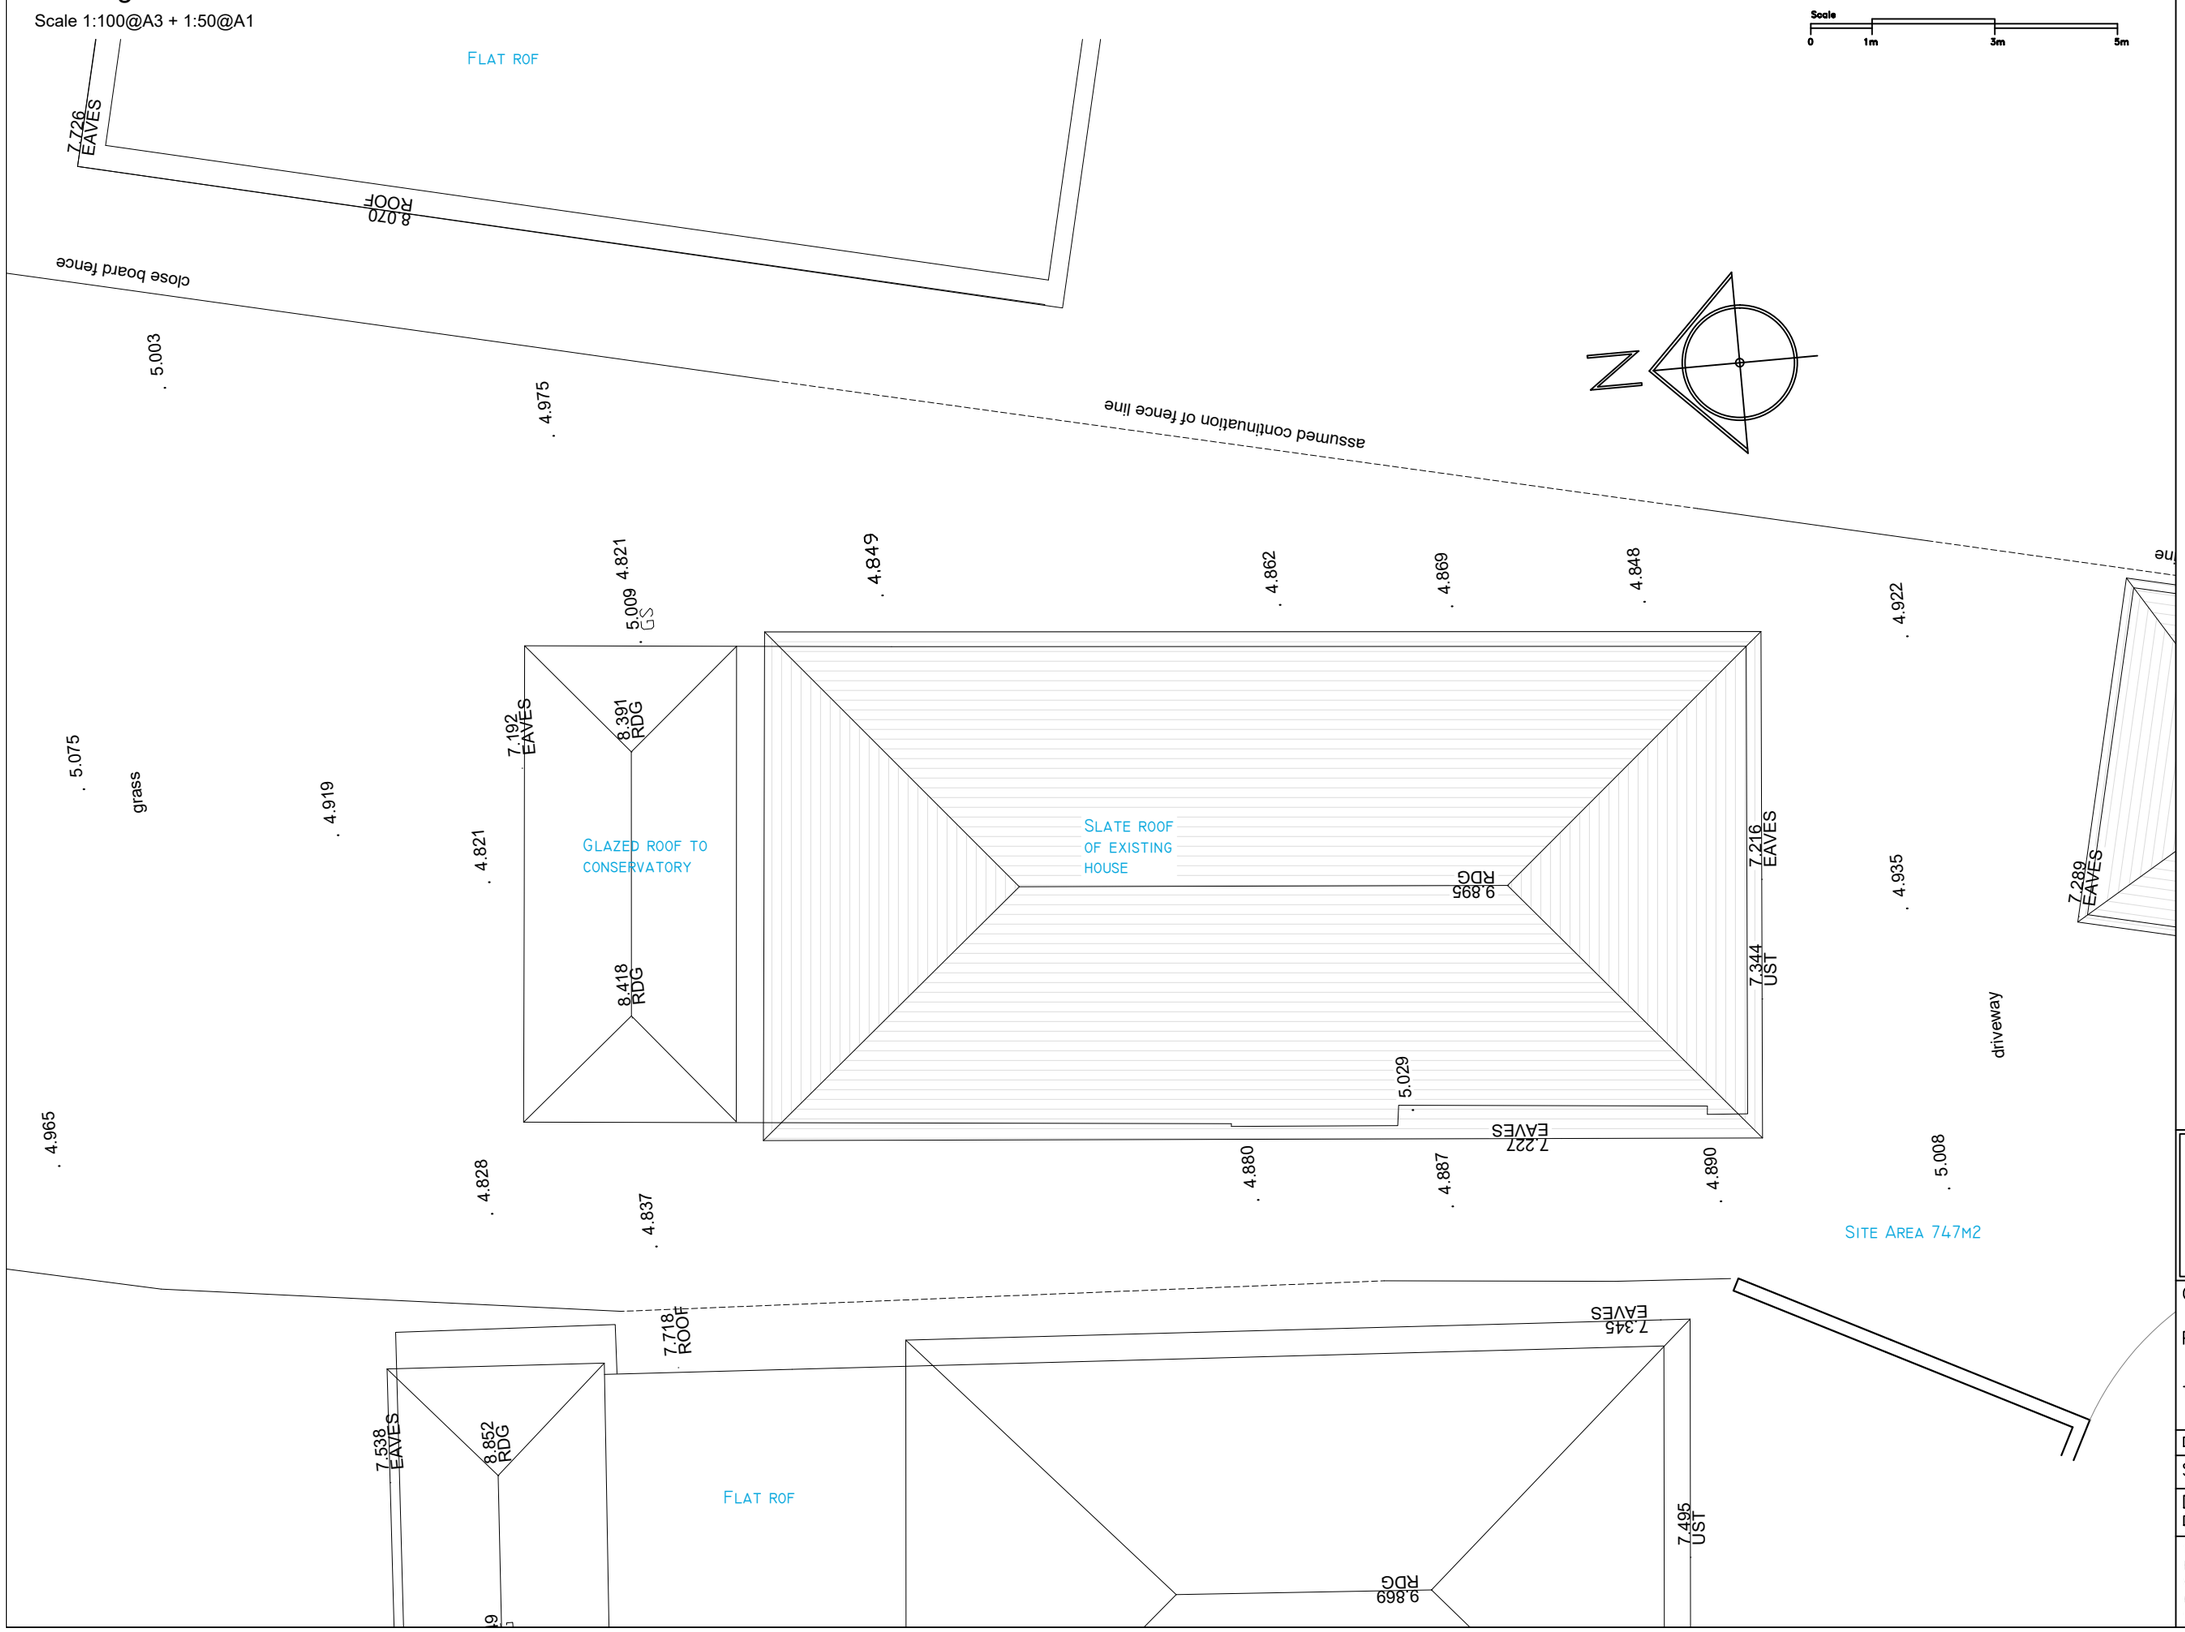

PLANNING

RS ARCHITECTURE

CLIENT:

PROJECT:
6 Webb Close

TITLE: Existing Roof Plan

DRAWING NUMBER : 012ER

Scale : 1:100 @ A3

DATE: 4 July 2023
DRAWN BY: AS APPROVED BY: RS

194 Southwood Road, Hayling Island,
Hampshire, PO11 9QL
07887933281
rob@rs-architecture.co.uk
www.rs-architecture.co.uk