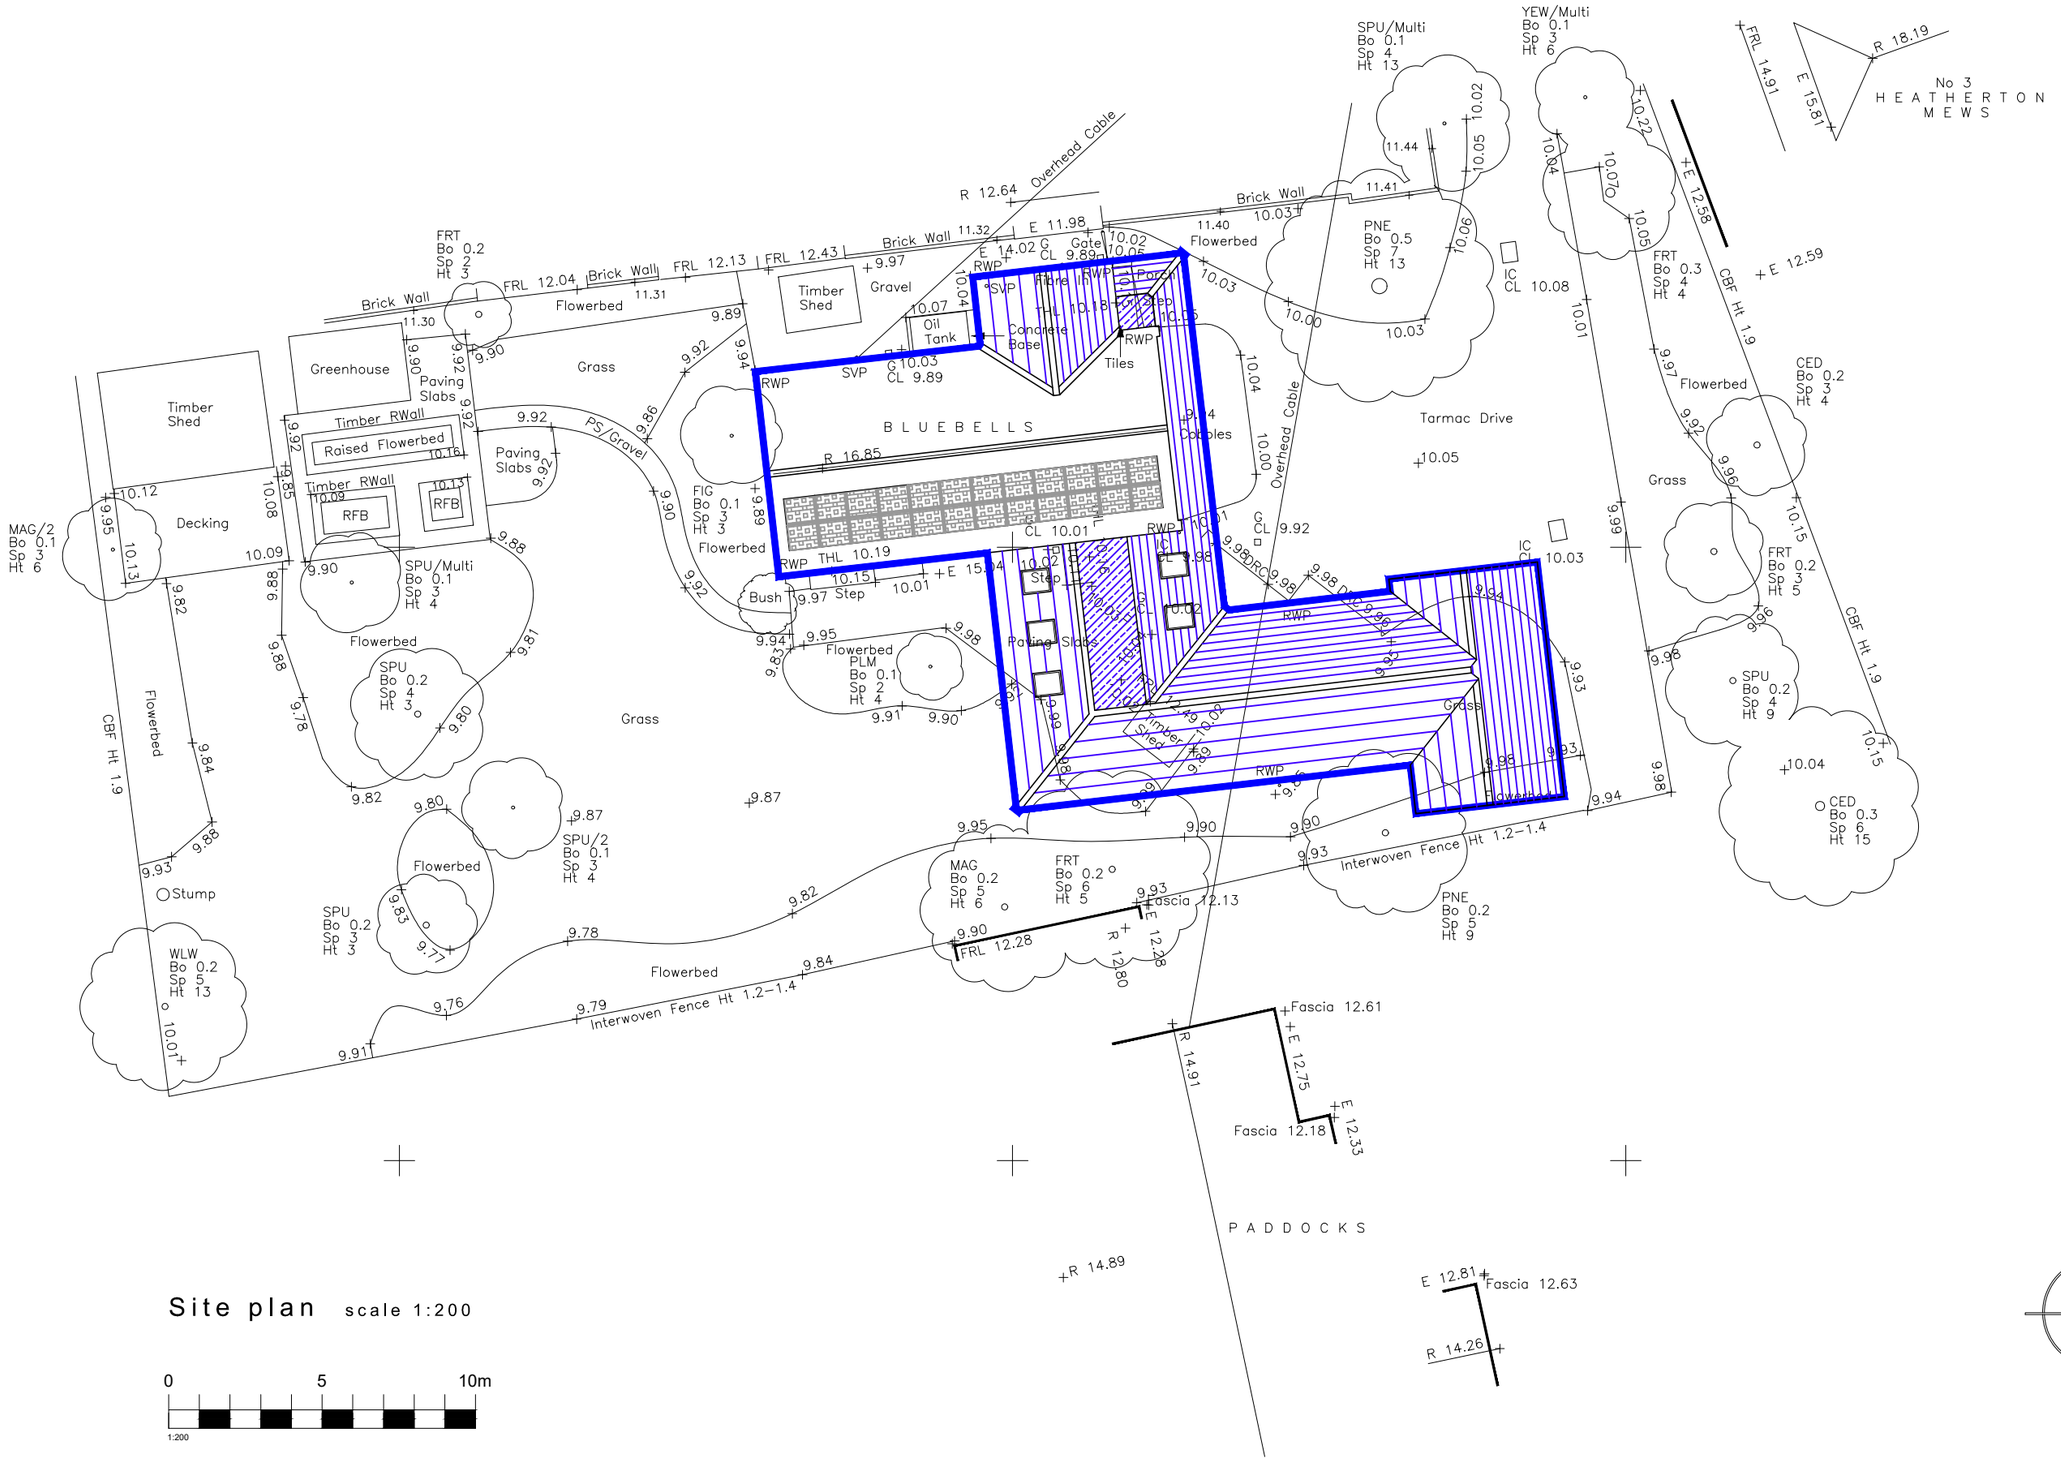

Site plan scale 1:200

0 5 10m

1:200

For	Title				Office Tel:
MR & MRS HAMMOND	SITE PLAN USING TOPO SURVEY				01243 933732
Project	Date	Drawn	Scale	Checked	Email:
PROPOSED EXTENSION BLUE BELLS, WOODLANDS AVENUE, EMSWORTH, PO10 7QE	MAY 2023	JB	1:200 @ A3	-	admin@jb-architecturedesign.com
	Job Number		Drawing Number	Revision	Web:
	PL.706.23		-06	A	www.jb-architecturedesign.com

JB architecture
JB ARCHITECTURE