




CAD

Critchley Architecture And Design Ltd.
Contact: 02392 474 919 | info@caad.online

The Old Brewery, 15E South Street, Havant, PO9 1BU

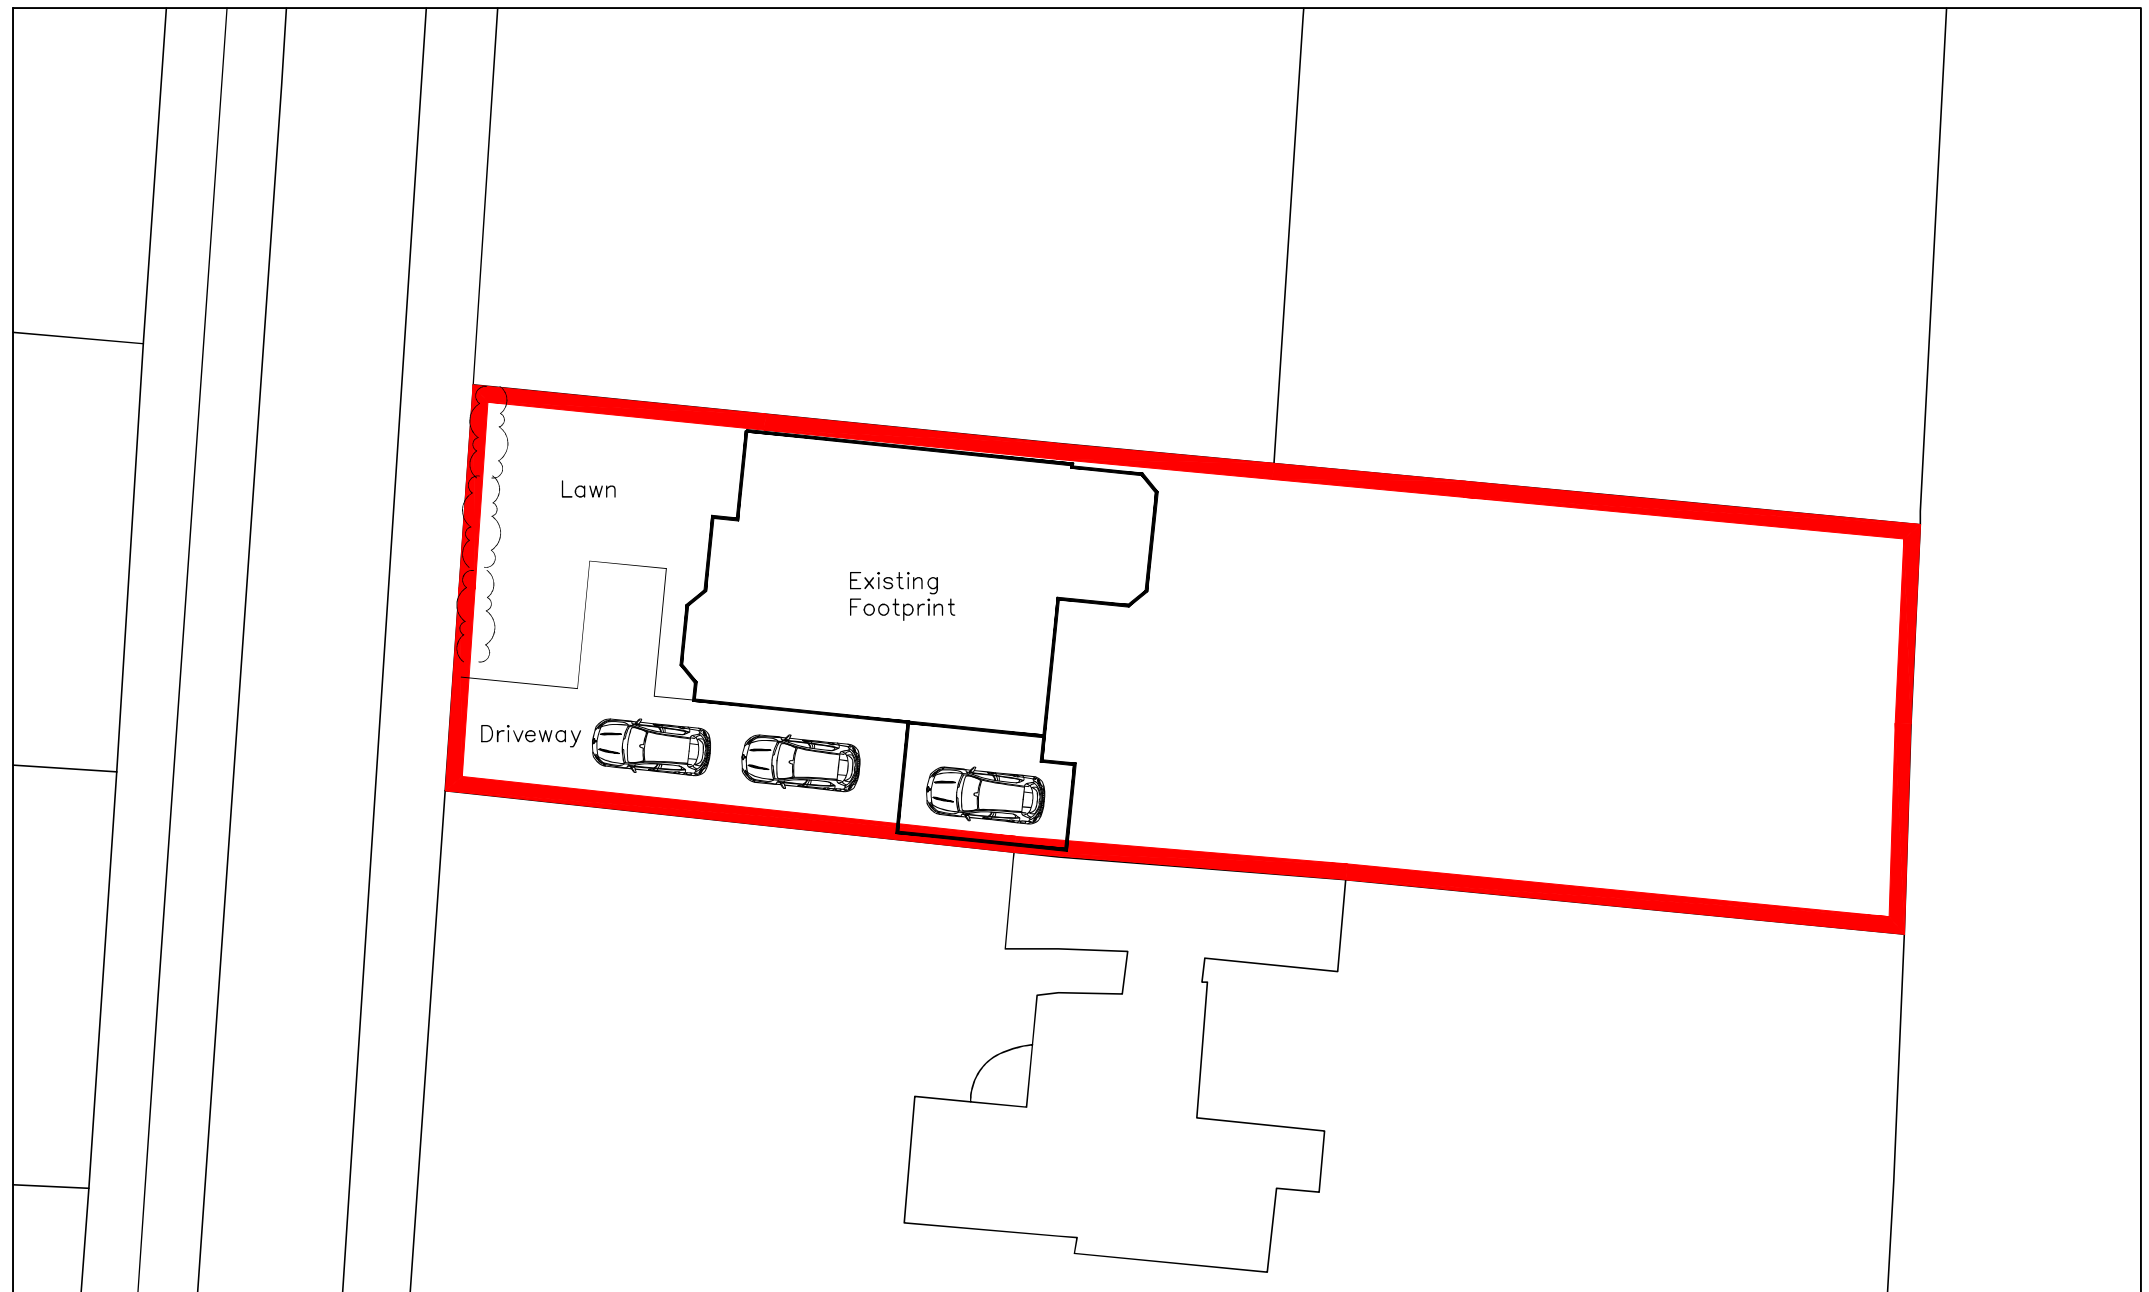

Existing Site Plan

Revisions	a) Note/Date/Initial
b)	
c)	
d)	

26 Castle Ave,
Havant,
Hampshire,
PO9 2RY

Scale A1=1:100, A3=1:200
Drawn SAR
Date 16/01/2023

22104-102⁰

20m

40m

60m

80m