



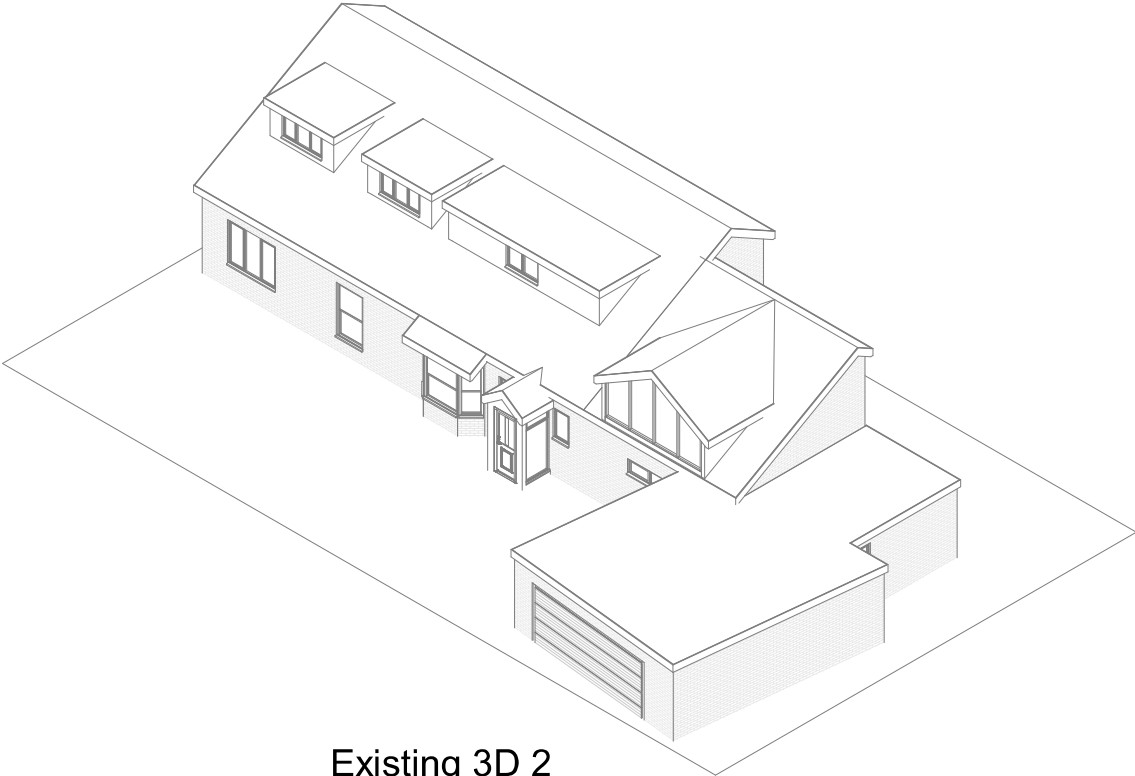

Existing 3D 2

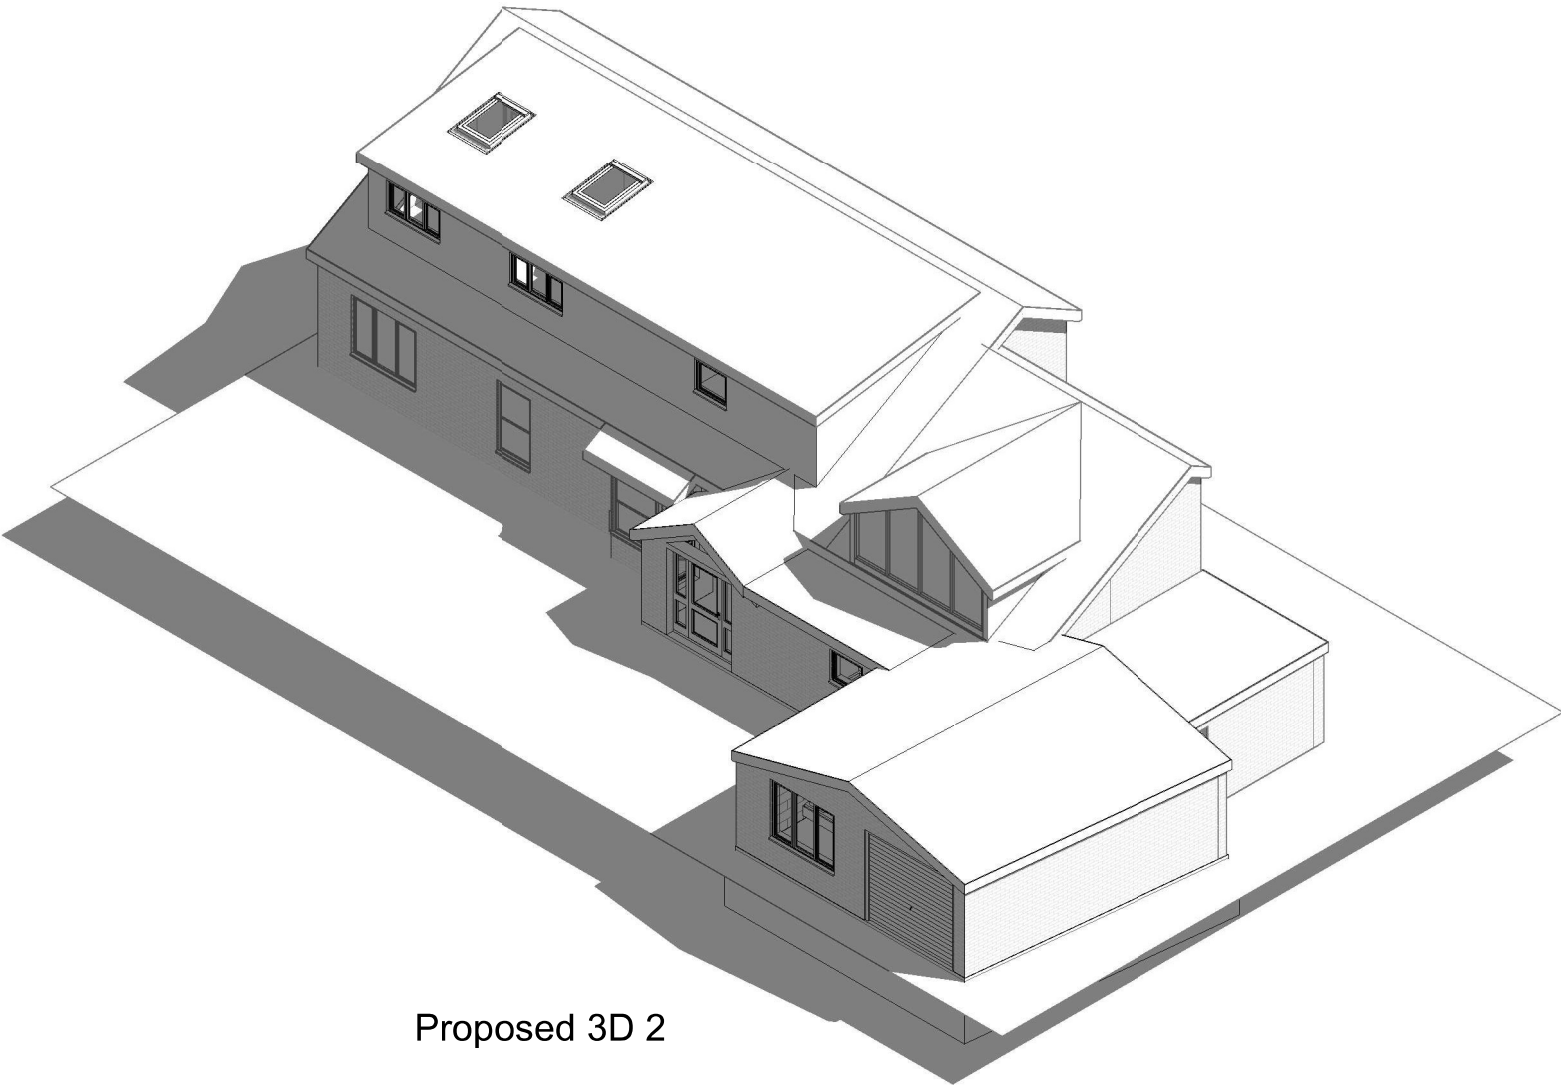

Proposed 3D 2

1:500								50
1:200								20
1:100								10
1:50								5



parkers

executive

design

All measurement to be checked on site prior to any commenment
(C) Copyright of Parkers Design (Southern) Limited. Any reproduction of these drawings will require written authority from the copyright owner.

Parkers Design Limited - The Studio @ 90, PO9 2PR www.pexd.co.uk - info@parkersdesign.com - 07776 008822

PROJECT Primrose Cottage Avenue Road PO11 0LX		CLIENT Metcalf		
SHEET 3D 2		Date	Issue Date	Scale (@ A3)
		Drawn by	SW	DRAWING NUMBER
		Checked by	SR	P 10 v2
		REV		