

Parking Layout

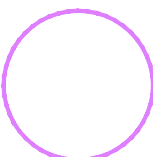
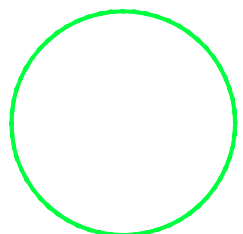
Not To Scale

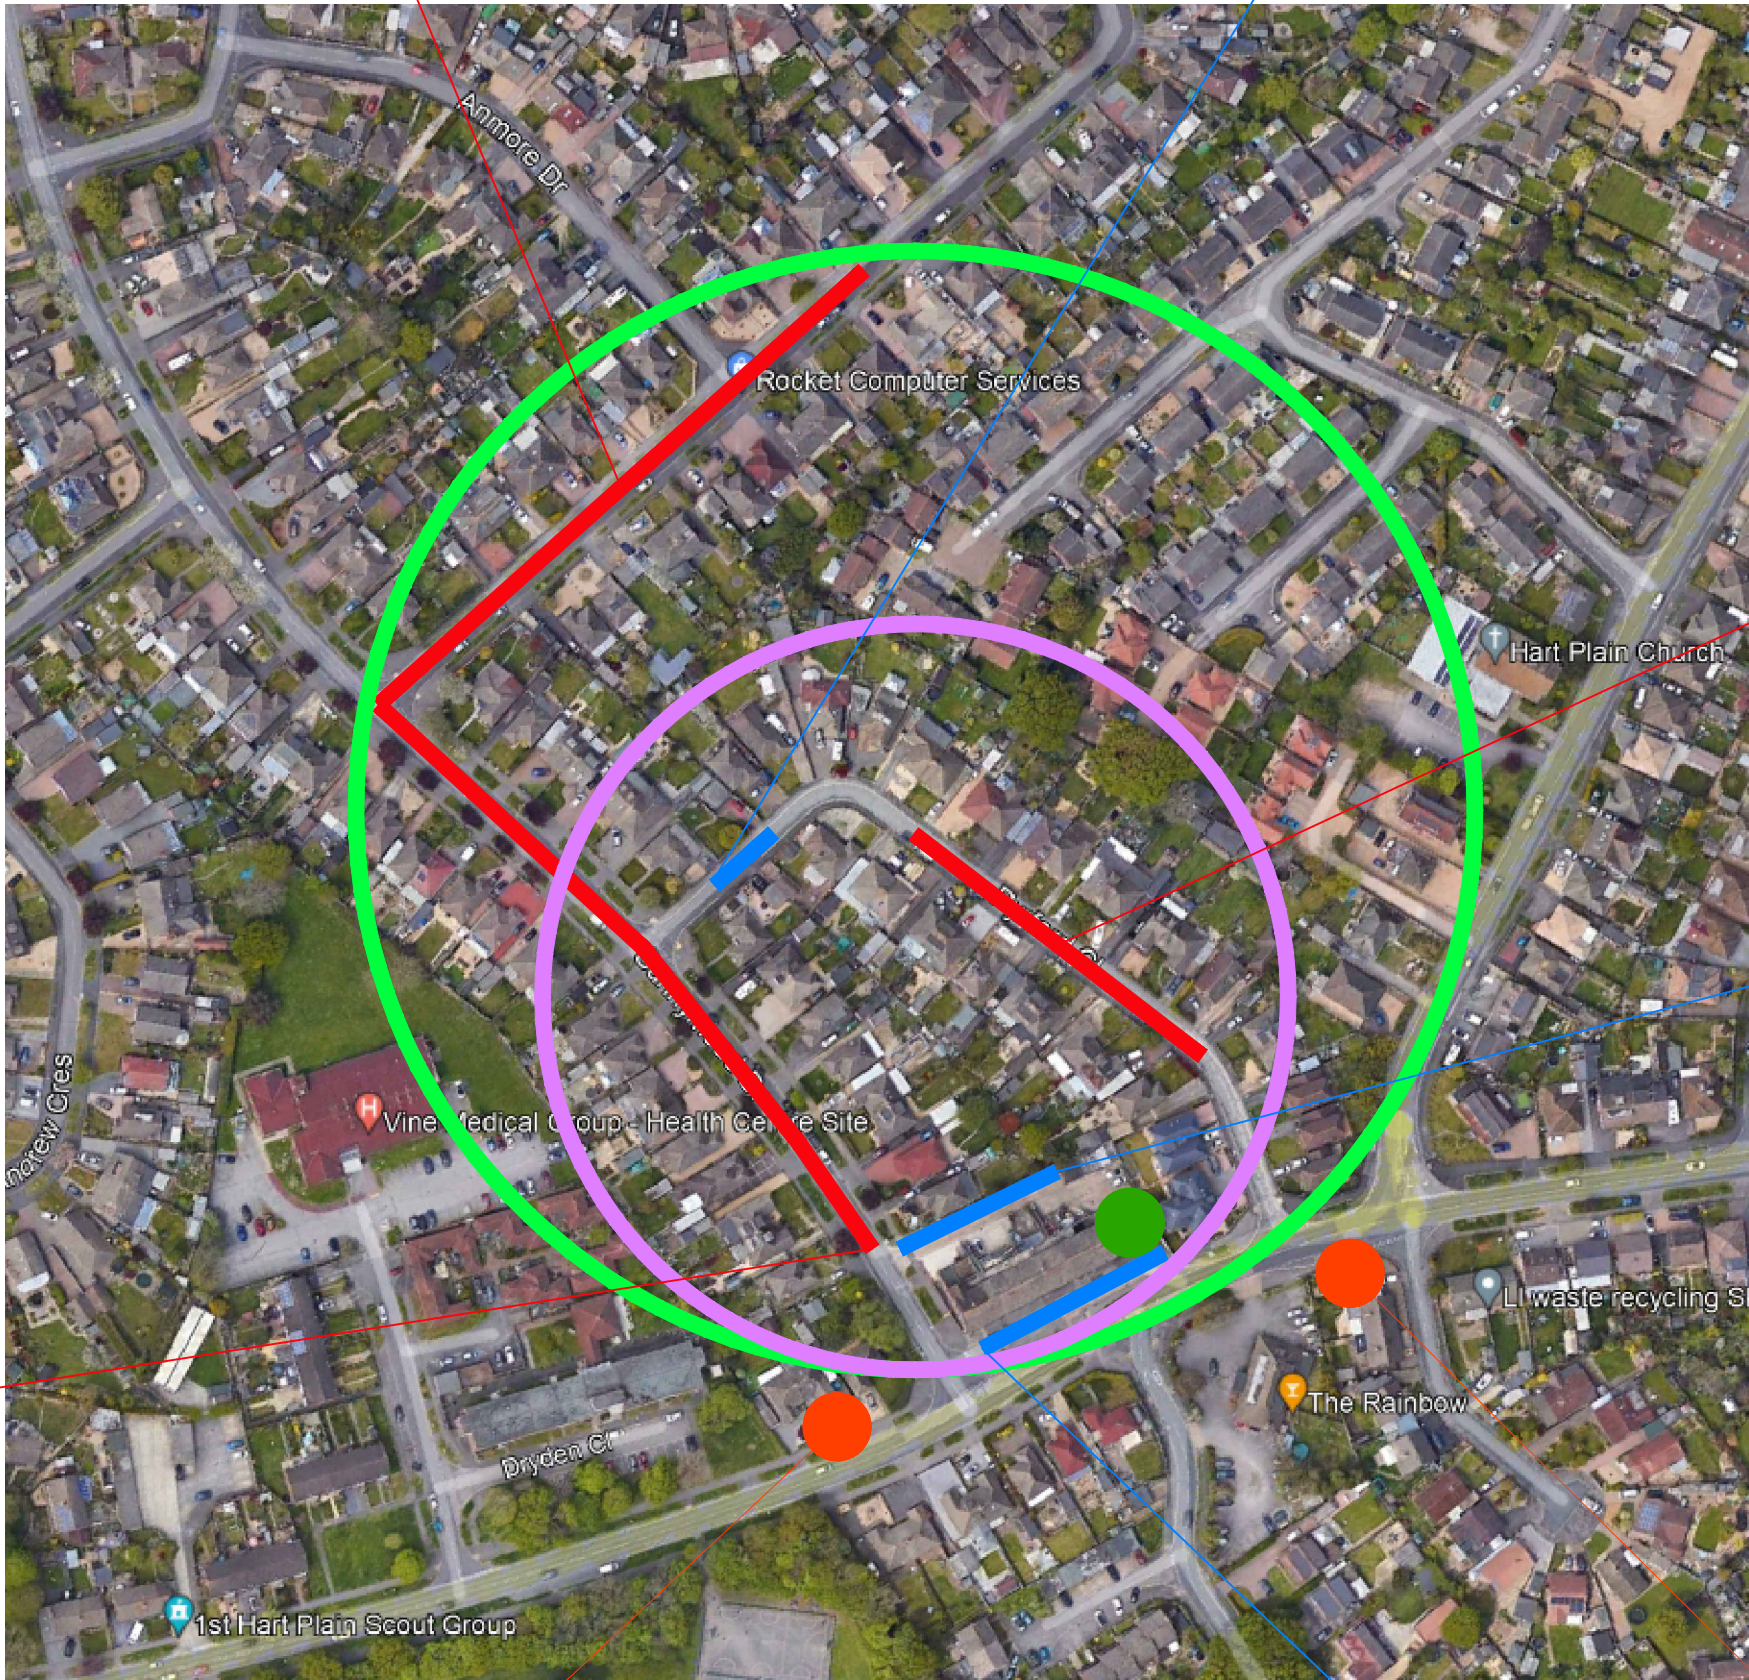
Bus Times and Route

No. 7 bus
Portsmouth City Centre - Cosham -
Waterlooville - Wecock Farm
@15min intervals

No. 39 bus
Wecock Farm - Havant
@15min intervals

No. D2 bus
Wecock Farm - Havant
@60min intervals

-  200mm radius
-  300m radius
-  one sided parking
-  two sided parking
-  bus stop
-  flat location



NOTES:
All dimensions to be checked on site and any discrepancy notified to The Martin Ralph Group. Written dimensions are to be used in preference to scaled dimensions.

This drawing is the property of The Martin Ralph Group and must not be reproduced, in part or whole, or deviated from, without their permission.

It is essential that prior to commencement and during construction works, the contractor reviews the drawings and specification and discusses with the practice any inconsistencies, anomalies, non-industry standard features or other concerns.

For both pricing and construction purposes Structural, Mechanical and Electrical Engineers designs, calculations and sizes etc are to take preference over the layout drawings. Any discrepancies are to be brought to the immediate attention of The Martin Ralph Group.

PURPOSE		
DRAFT FOR COMMENT		
AMENDMENTS		DATE
CLIENT Richard Martin 11 Dragoon House Hussar Court Bramble Business Park Waterlooville PO7 7SF		
PROJECT Loft Conversion to form 2No 1 Bed Flats 153-155 Milton Road Waterlooville Hampshire		
DRAWING TITLE Parking Layout		
DATE	SCALE	PAPER SIZE
05/01/23	NTS	A1
DRAWN BY		REVIEWED BY
JE		RM
DRAWING No.		REVISION
23.001.D050		
MRG Martin Ralph Group		
 RICS CHARTERED SURVEYORS ARCHITECTS & ENGINEERS		
11 Dragoon House Hussar Court Brambles Business Park Portsmouth Hampshire PO7 7SF		
www.martinralph.co.uk info@martinralph.co.uk		
T. 023 9225 7711 F. 023 9225 7712		