



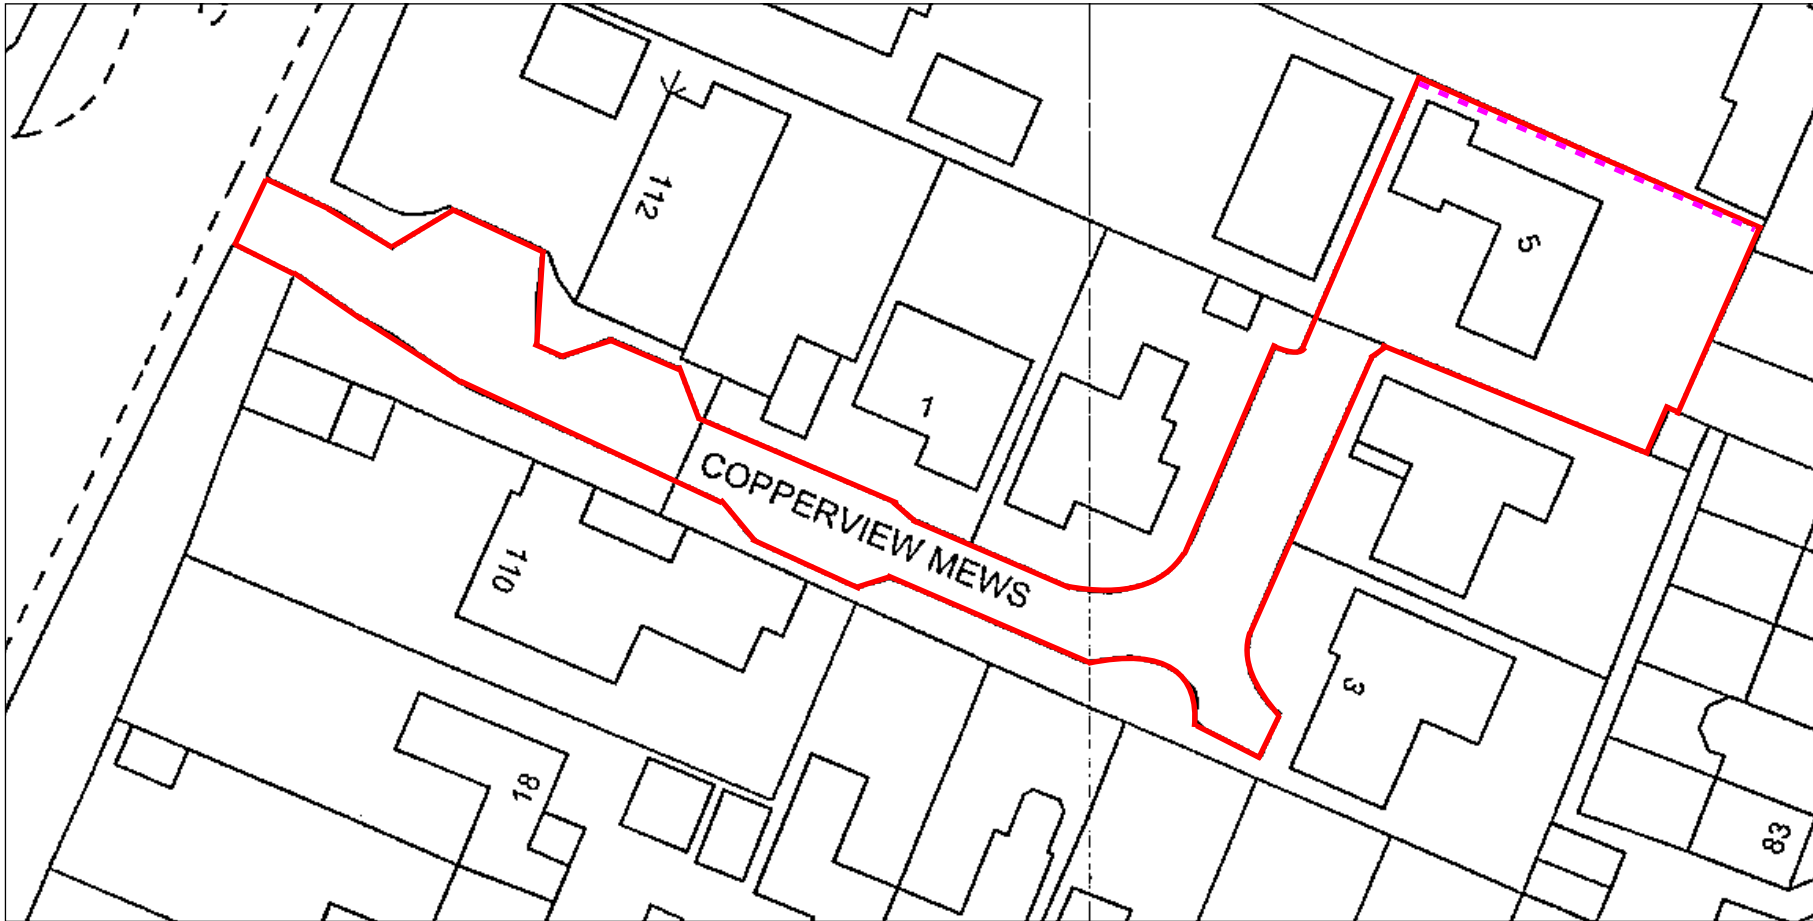

Site Layout Plan
5 Copperview Mews, Waterloooville
Scale - 1:500 @ A4 Page Size

Extent of new fencing

Drawing No. 4700/500

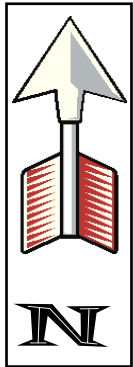