




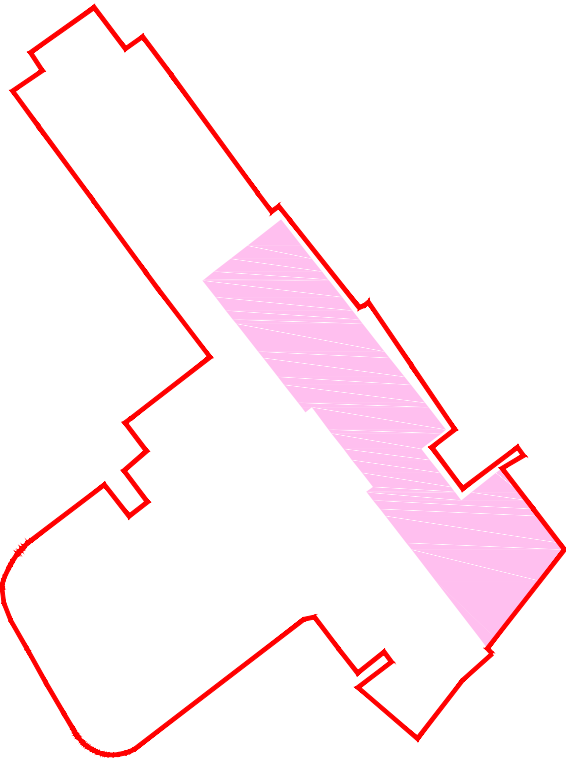


Elevation 1

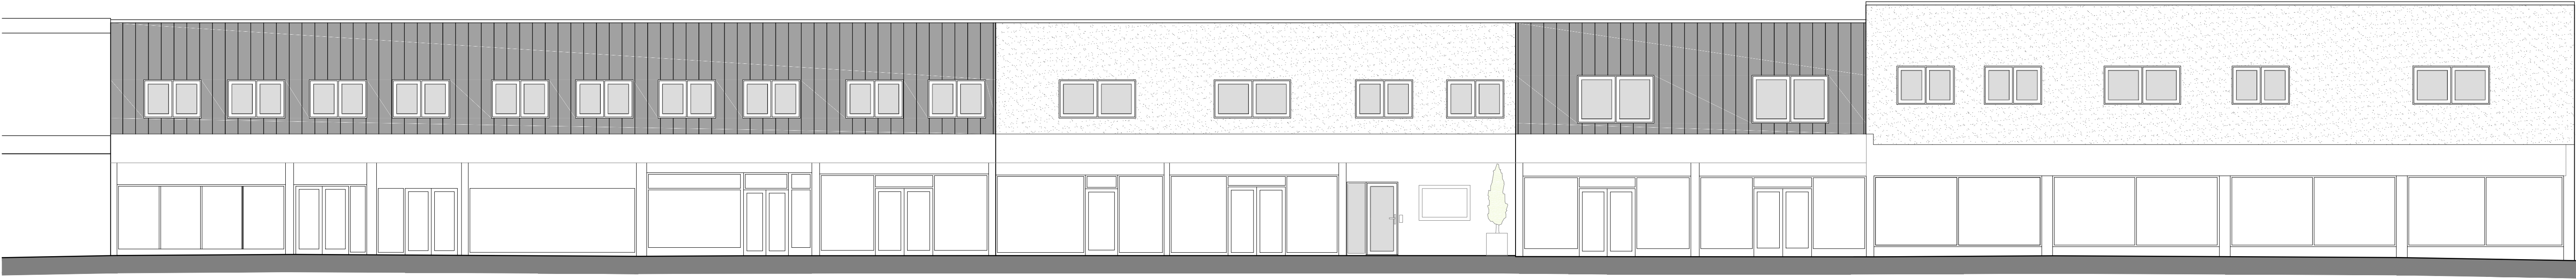

Elevation 2

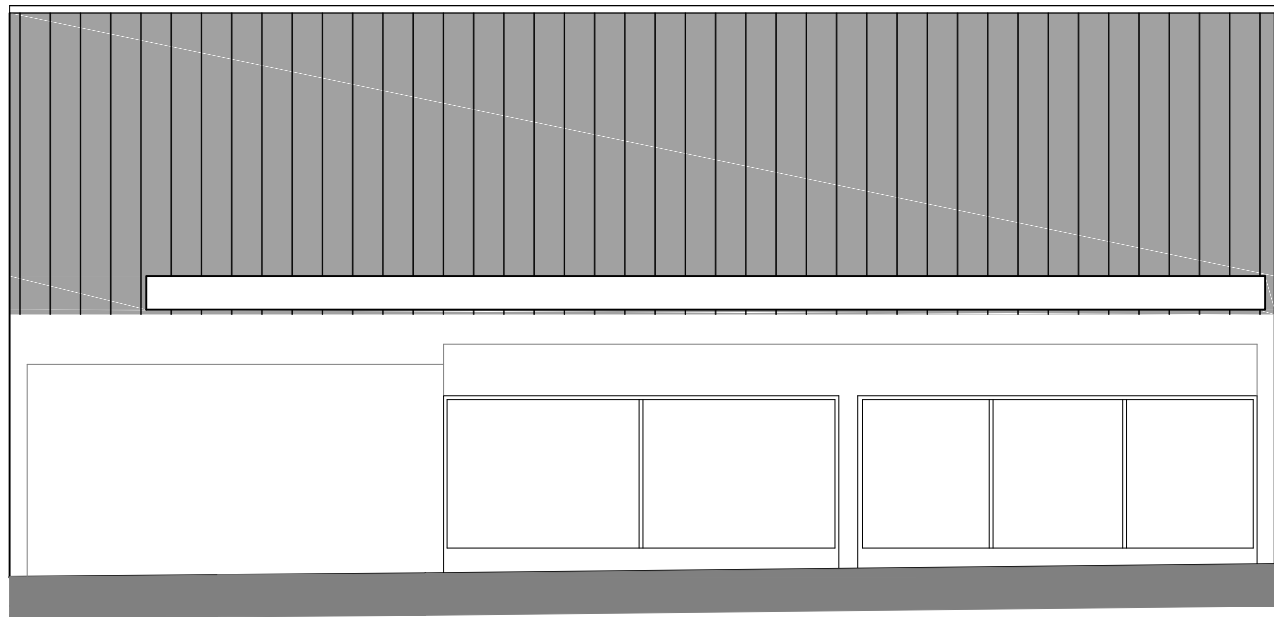

Elevation 3

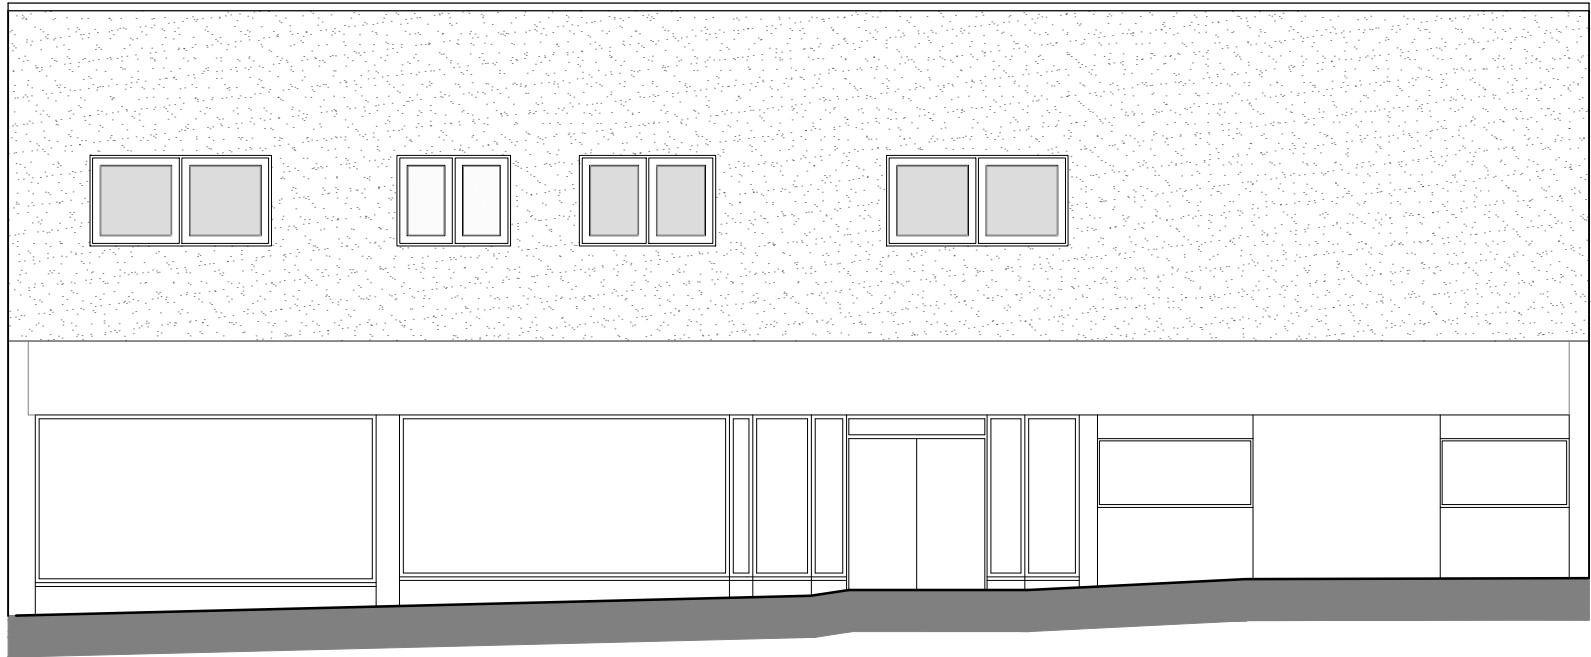

Elevation 4

KEY



Revision cloud denotes windows to be applied for under separate application

Block B
Elevations
AS PROPOSED
Scale 1:100

0

1m

2m

3m

4m

5m

B	Labeling Amendments	13.10.23
A	Labeling Amendments	11.10.23
No.	Description	Date

rs
studio

t. 02382 542011
e. info@rs-studio.co.uk
w. www.rs-studio.co.uk

Drawing Title:
BLOCK B- Elevations
AS PROPOSED

Project Title:
Wellington Way Shopping
Centre, Waterloooville,
PO7 7EB

Drawing No.:
1548-P-203

Date: February 2023
Scale: 1:100
Drawn: LD
Checked: RS

This drawing is the copyright of the company and must not be reproduced or used without permission. Annotated dimensions are to be taken in preference to scaled dimensions and site dimensions must be checked before work is commenced