


vns
lege
)

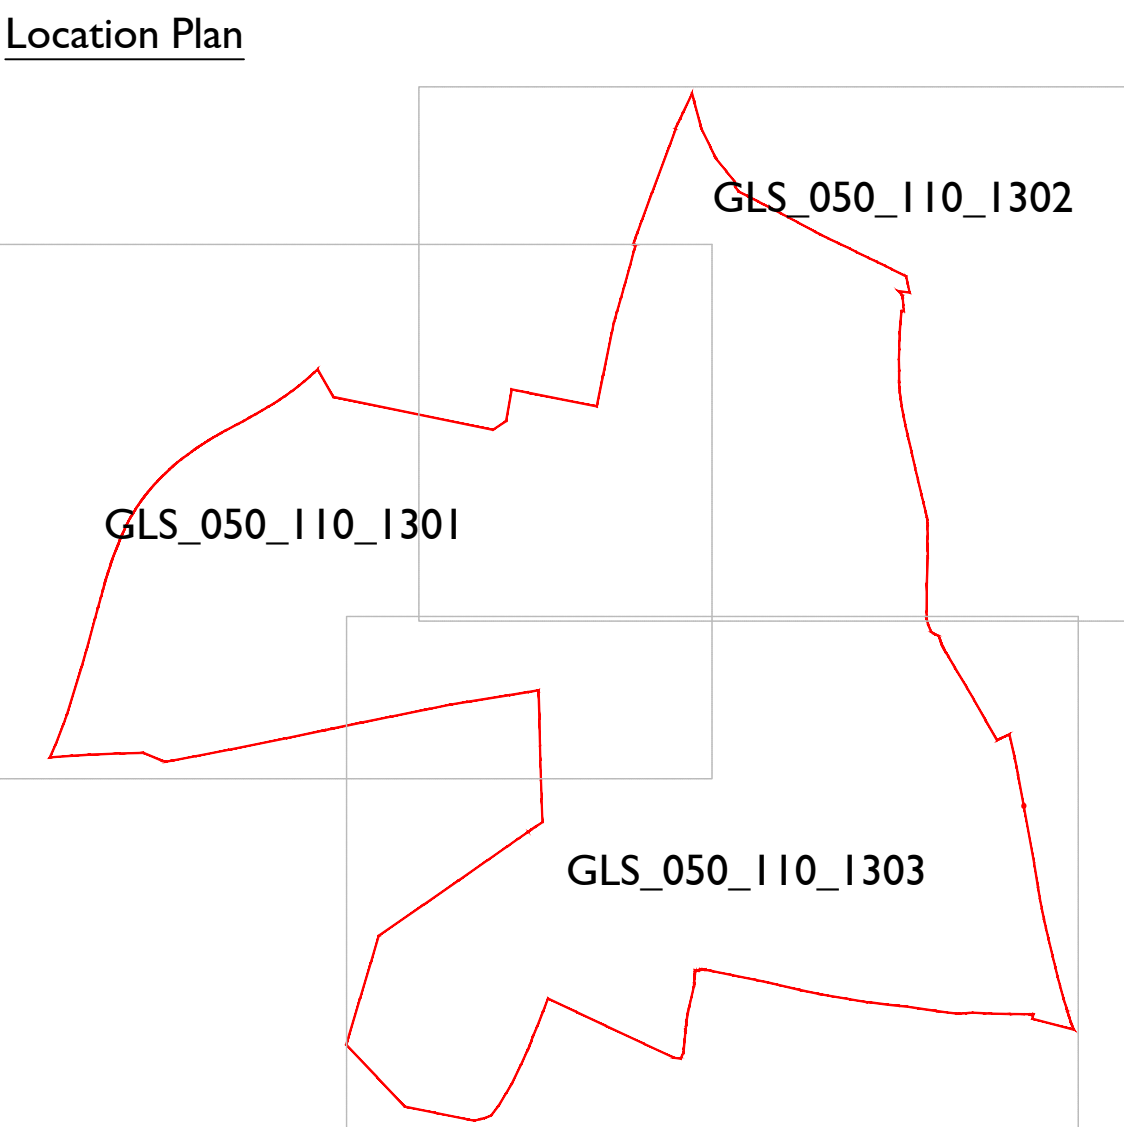

- LEGEND
- Site boundary
 - Existing tree to be retained and protected. Refer to arboricultural information for further detail
 - Existing vegetation and/or hedgerow to be retained and protected. Refer to arboricultural information for further detail
- Proposed soft landscaping
- Tree planting, refer to detail GLS_050_110_1700
 - Ornamental hedge 1.2m high in front gardens and 1.8m high elsewhere
 - Ornamental hedge 0.4m high
 - Native hedgerow
 - Ornamental shrub planting
 - Native shrub planting
 - Lawn
 - Mown species rich grassland - retained and protected. Reinstated with species rich seed mix where construction takes place
 - Long species rich grassland - retained and protected. Reinstated with species rich seed mix where construction takes place
 - Wildflower meadow
 - Wetland wildflower meadow
 - Area of permanent water
 - Reed beds
- Proposed hard landscaping
- Tarmac
 - 200 x 100 concrete block paving from Marshalls or similar in Charcoal. Laid in 45° herringbone pattern with soldier course
 - 200 x 100 concrete block paving from Marshalls or similar in Charcoal. Laid in stretcher bond with double stretcher edge course
 - 200 x 100 concrete block paving from Marshalls or similar in Burnt Olive. Laid in 45° herringbone pattern with soldier course
 - 200 x 100 concrete block paving from Marshalls or similar in Broken. Laid in 45° herringbone pattern with soldier course
 - Rumble strip - 100 x 100 granite blocks
 - 400 x 400 x 50 concrete slabs to garden path from Marshalls or similar in Natural. Laid in stack bond
 - Self-binding gravel such as Breckon Gravel or similar with timber edging
 - Timber boardwalk
- Proposed enclosures
- Chestnut post and rail fence
 - Chestnut knee rail
 - Metal railing
- Proposed furniture
- Timber bench
 - Granite boulder
- To be read in conjunction with:
- Design and Access Statement by CooperBallie
 - Illustrative Masterplan GLS_050_110_1300



Scale @ A0

0 5 10 15 20 25m

Scale 1:500

Rev	Date	Drawn	Checked

Date: 06.06.23

Drawn by: JYM

Checked by: AE

Dwg No: GLS_050_110_1302

Rev:

FOR PLANNING

Project: Land East of College Road
Camden

Title: Landscape
General Arrangement Plan

Client:

dandara

