



Section A-A
scale 1:200



Section B-B
scale 1:200




Section C-C
scale 1:200



Section D-D
scale 1:200



Section E-E
scale 1:200

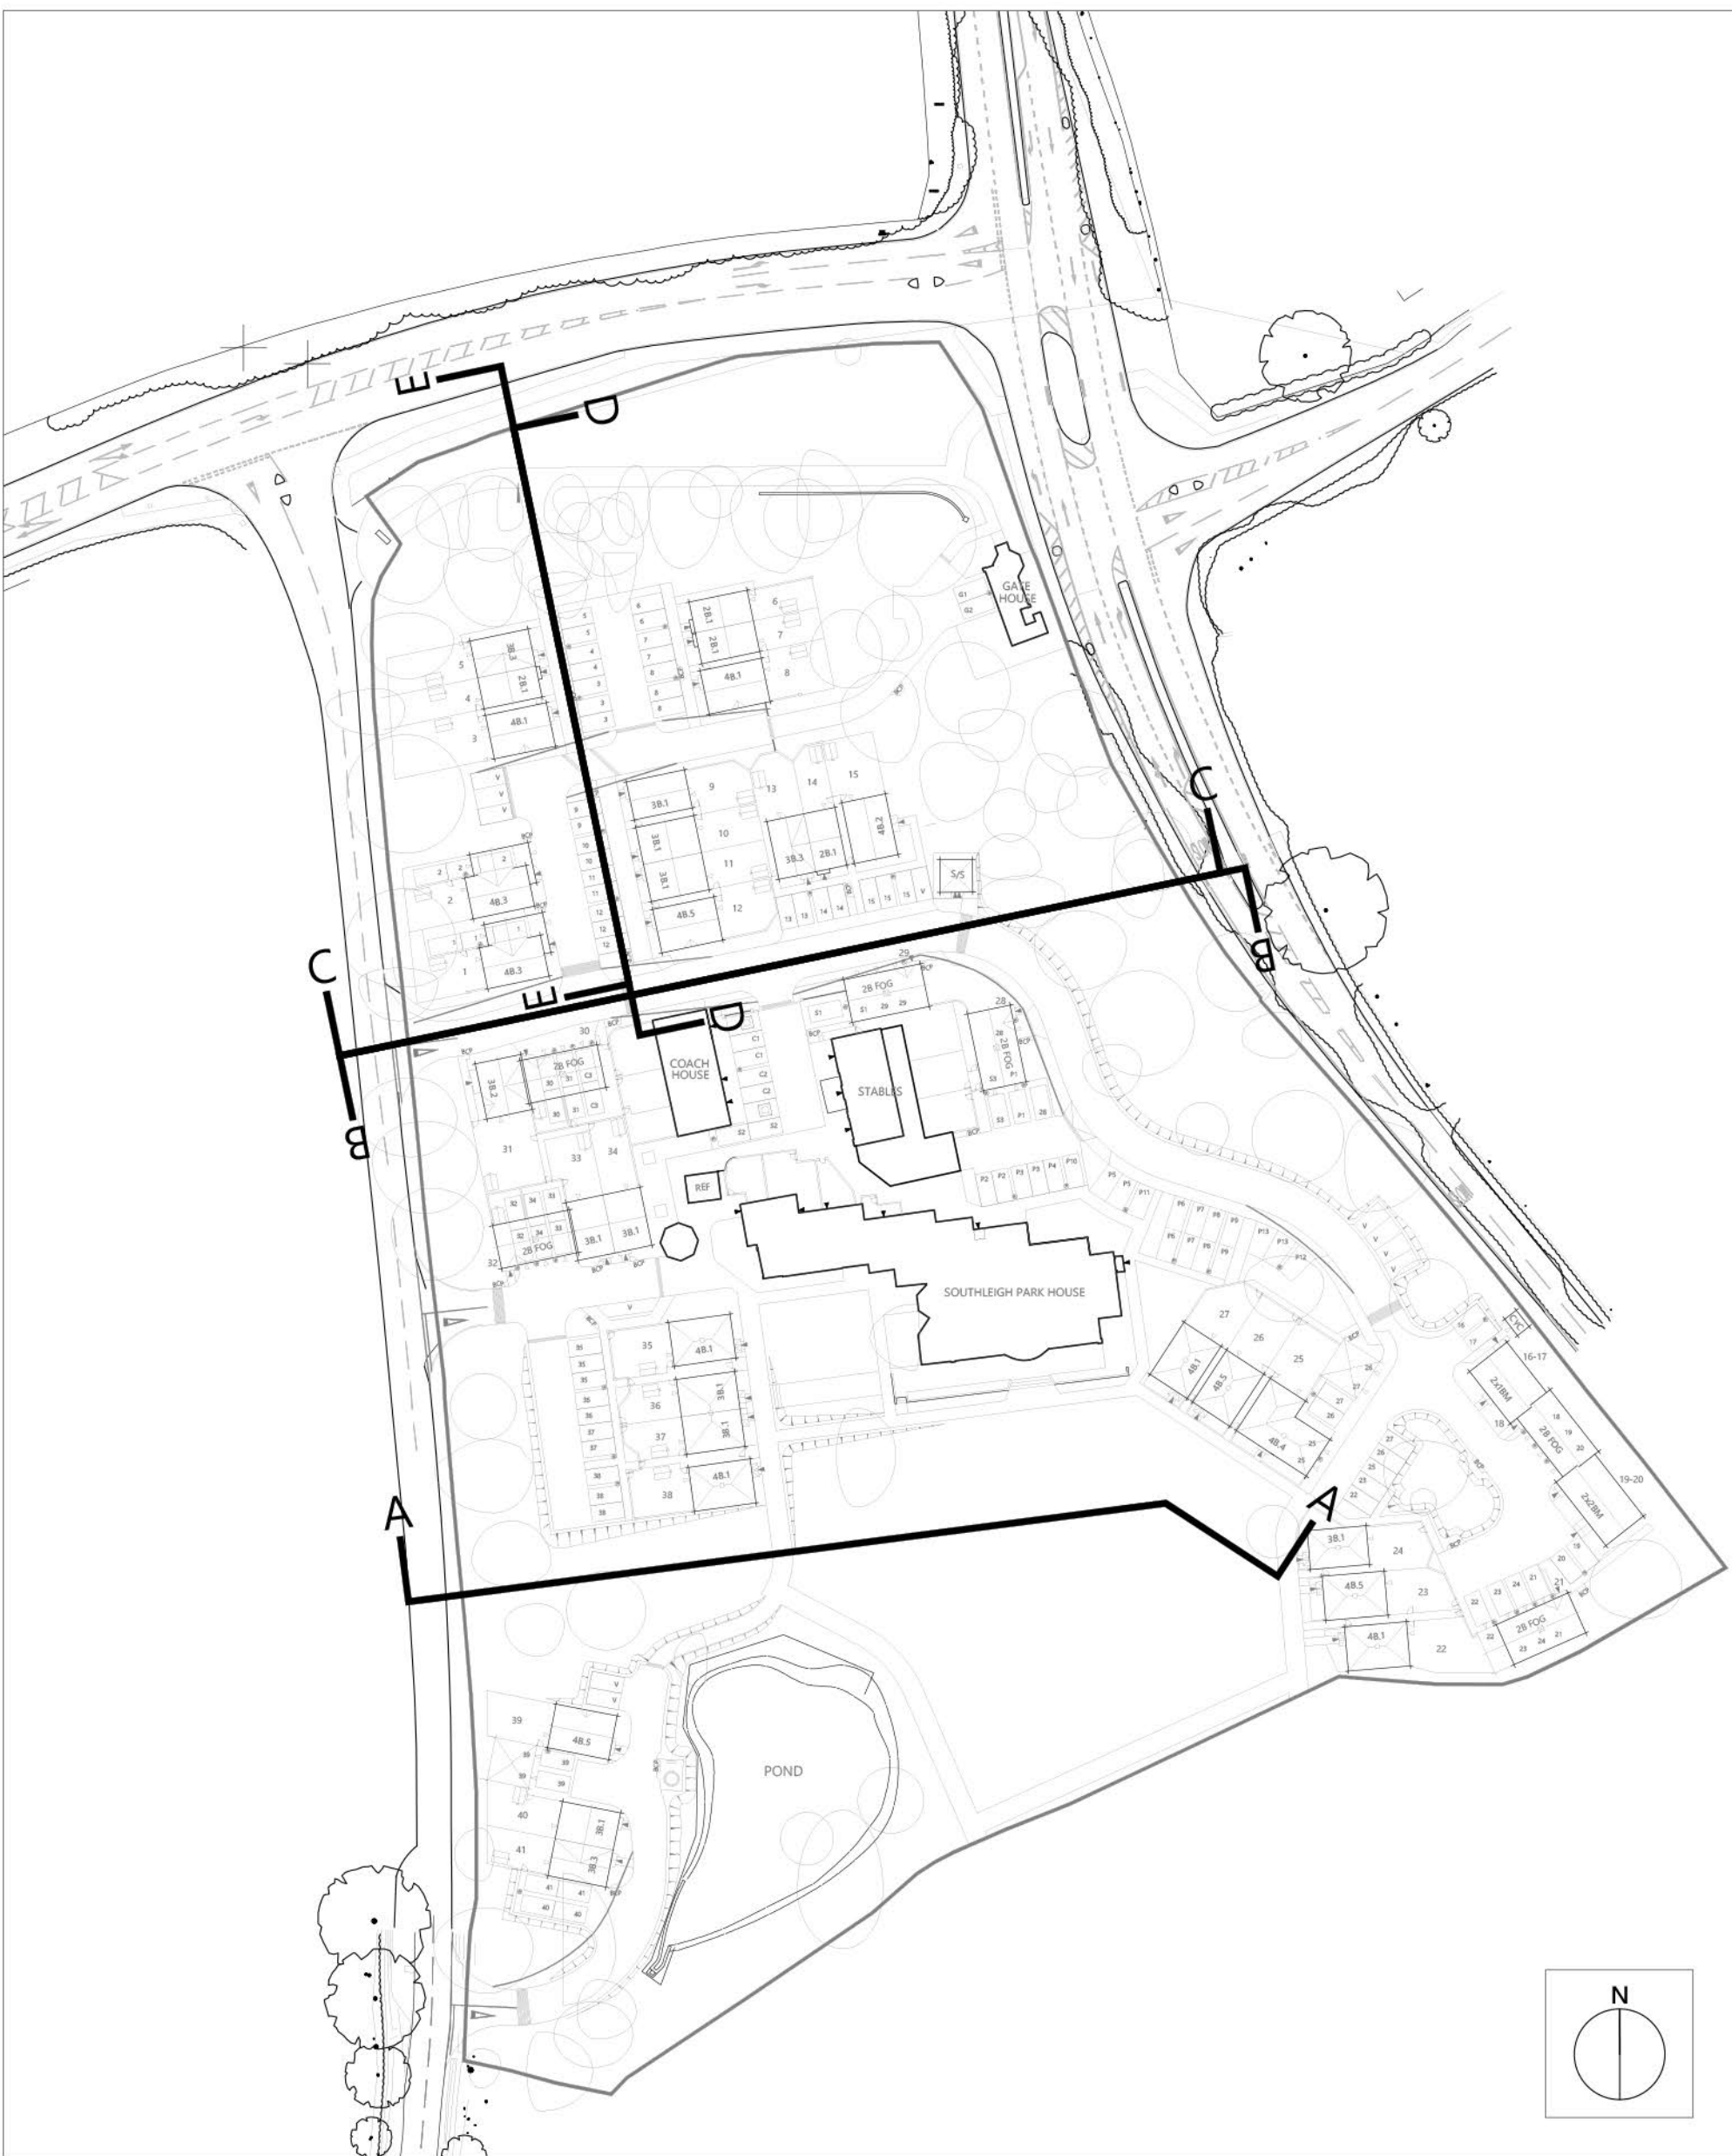

Romsey
T:01794 367703
F:01794 367276

Portishead
T:01275 407000
F:01794 367276

www.thrivearchitects.co.uk

This drawing is the copyright of Thrive Architects Ltd ©. All rights reserved. Ordnance Survey Data © Crown Copyright. All rights reserved. Licence No. 100007359. Permission is granted to scale from this drawing for the purposes of Local Authority Planning Approval only. For all other purposes, DO NOT scale from this drawing. Contractors, Sub-Contractors and suppliers are to check all relevant dimensions and levels of the site and building before commencing any shop drawings or building work. Any discrepancies should be recorded to the Architect. Where applicable this drawing is to be read in conjunction with the Consultants' drawings.

Rev	Description	Date	Au	Ch	Rev	Description	Date	Au	Ch
A	Planning issue.	25.09.23	MWP	CMi					
B	Updated inline with SL01 rev B.	27.09.23	MWP	CMi					
C	Section A plot 25 updated.	11.01.24	CMi	-					

Project Southleigh Park, Havant
Drawing Coloured Street Elevations

Client	Bargate Homes	Date	Sept. 2023
Job no.	BARG230130	Rev.	C
Dwg no.	CSE.01	Scale	As Shown
Author	MWP	Checked	
Status	PLANNING	Office	Romsey
Client ref.			

