


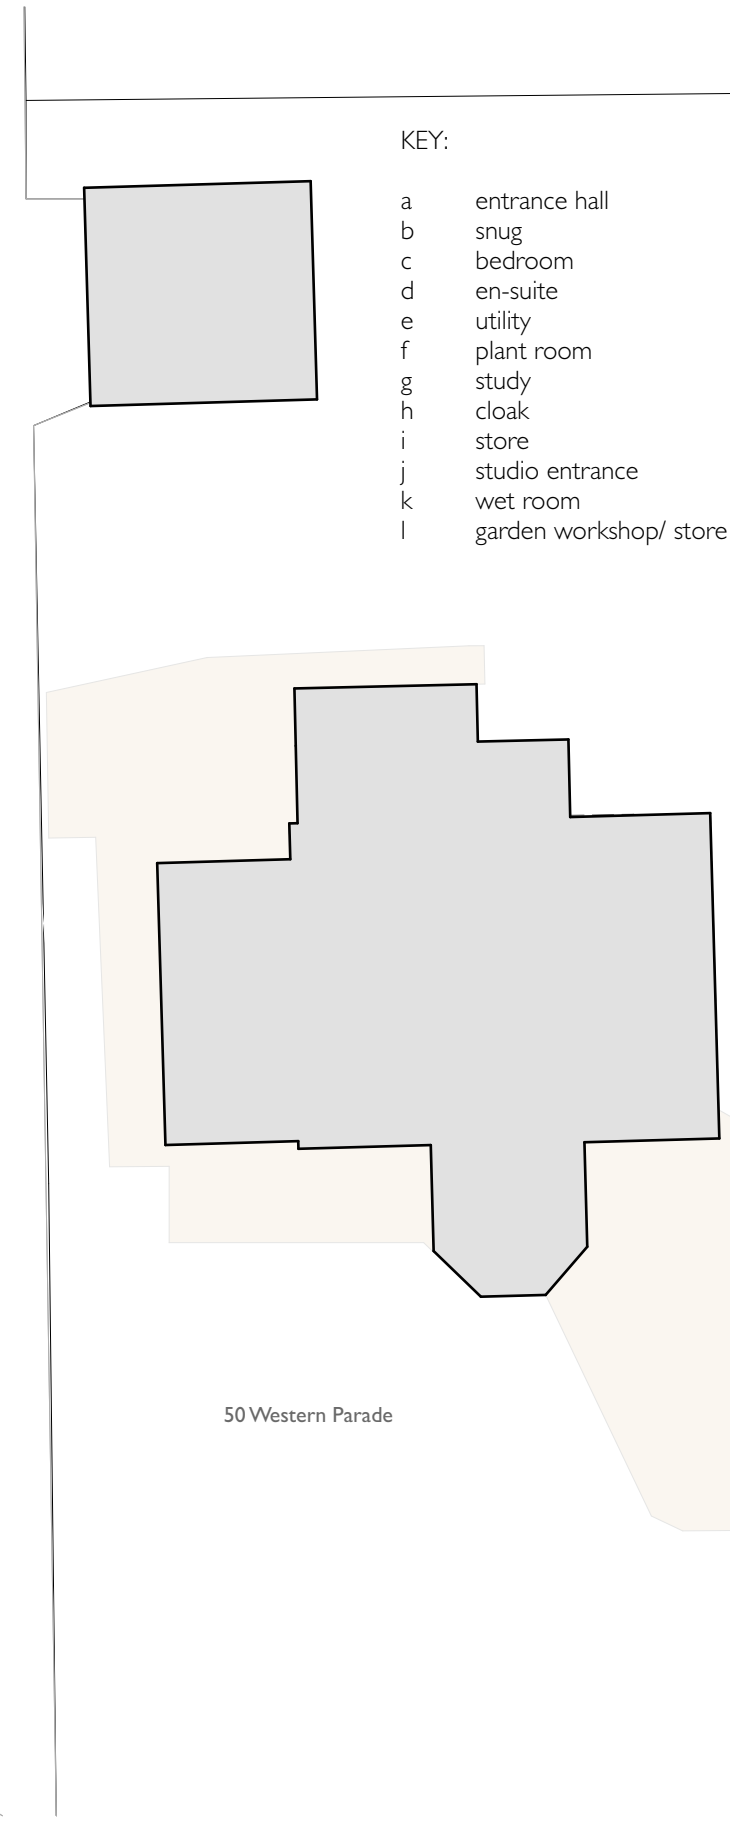

1:200
Ground Floor GA Plan Proposed



Scale @ A3: 1:200

0 1 2 3 4 5 6 7 8 9 10

NOTE: This drawing is to be scaled for planning purposes only

Project: Beach Road

Address: Beach Road, Emsworth, PO10 7HR

Client: Mr M. Hughes

Drawing: Ground Floor GA Plan Proposed

387 - OBA - 00 - ZZ - DR - A - 0102 - P10

Status: PLANNING OBA proj no: 387

P10	PLANNING	08/09/2023
rev	description	date

OB ARCHITECTURE

The Dispensary, 5-6 The Square, Winchester, SO23 9ES
6a Maltings Place, 169 Tower Bridge Road, London, SE1 3JB
01962 865344 info@obarchitecture.co.uk www.obarchitecture.co.uk