




NORTH END

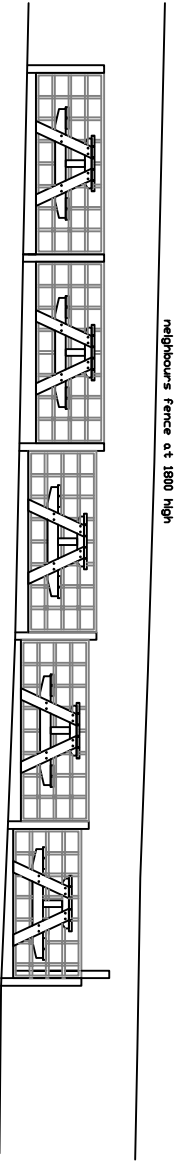

FRONT ELEVATION

 

SOUTH END

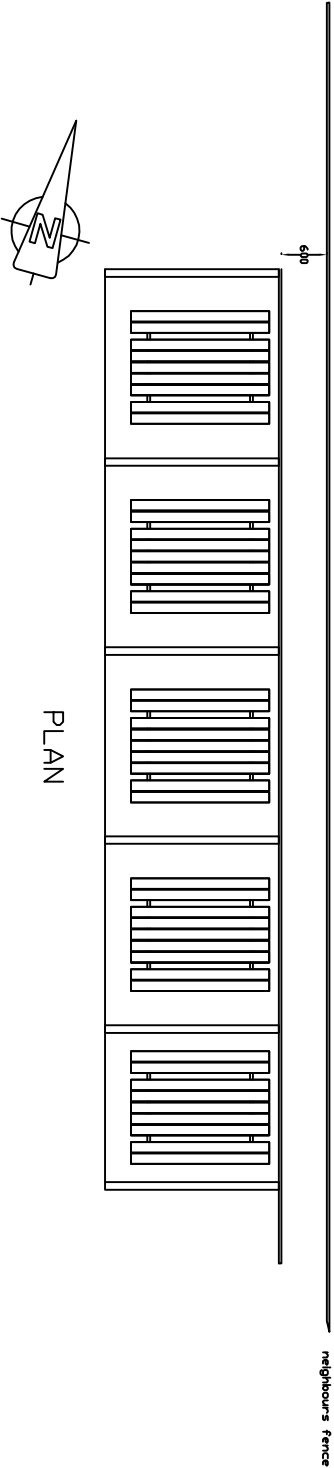

PLAN

