



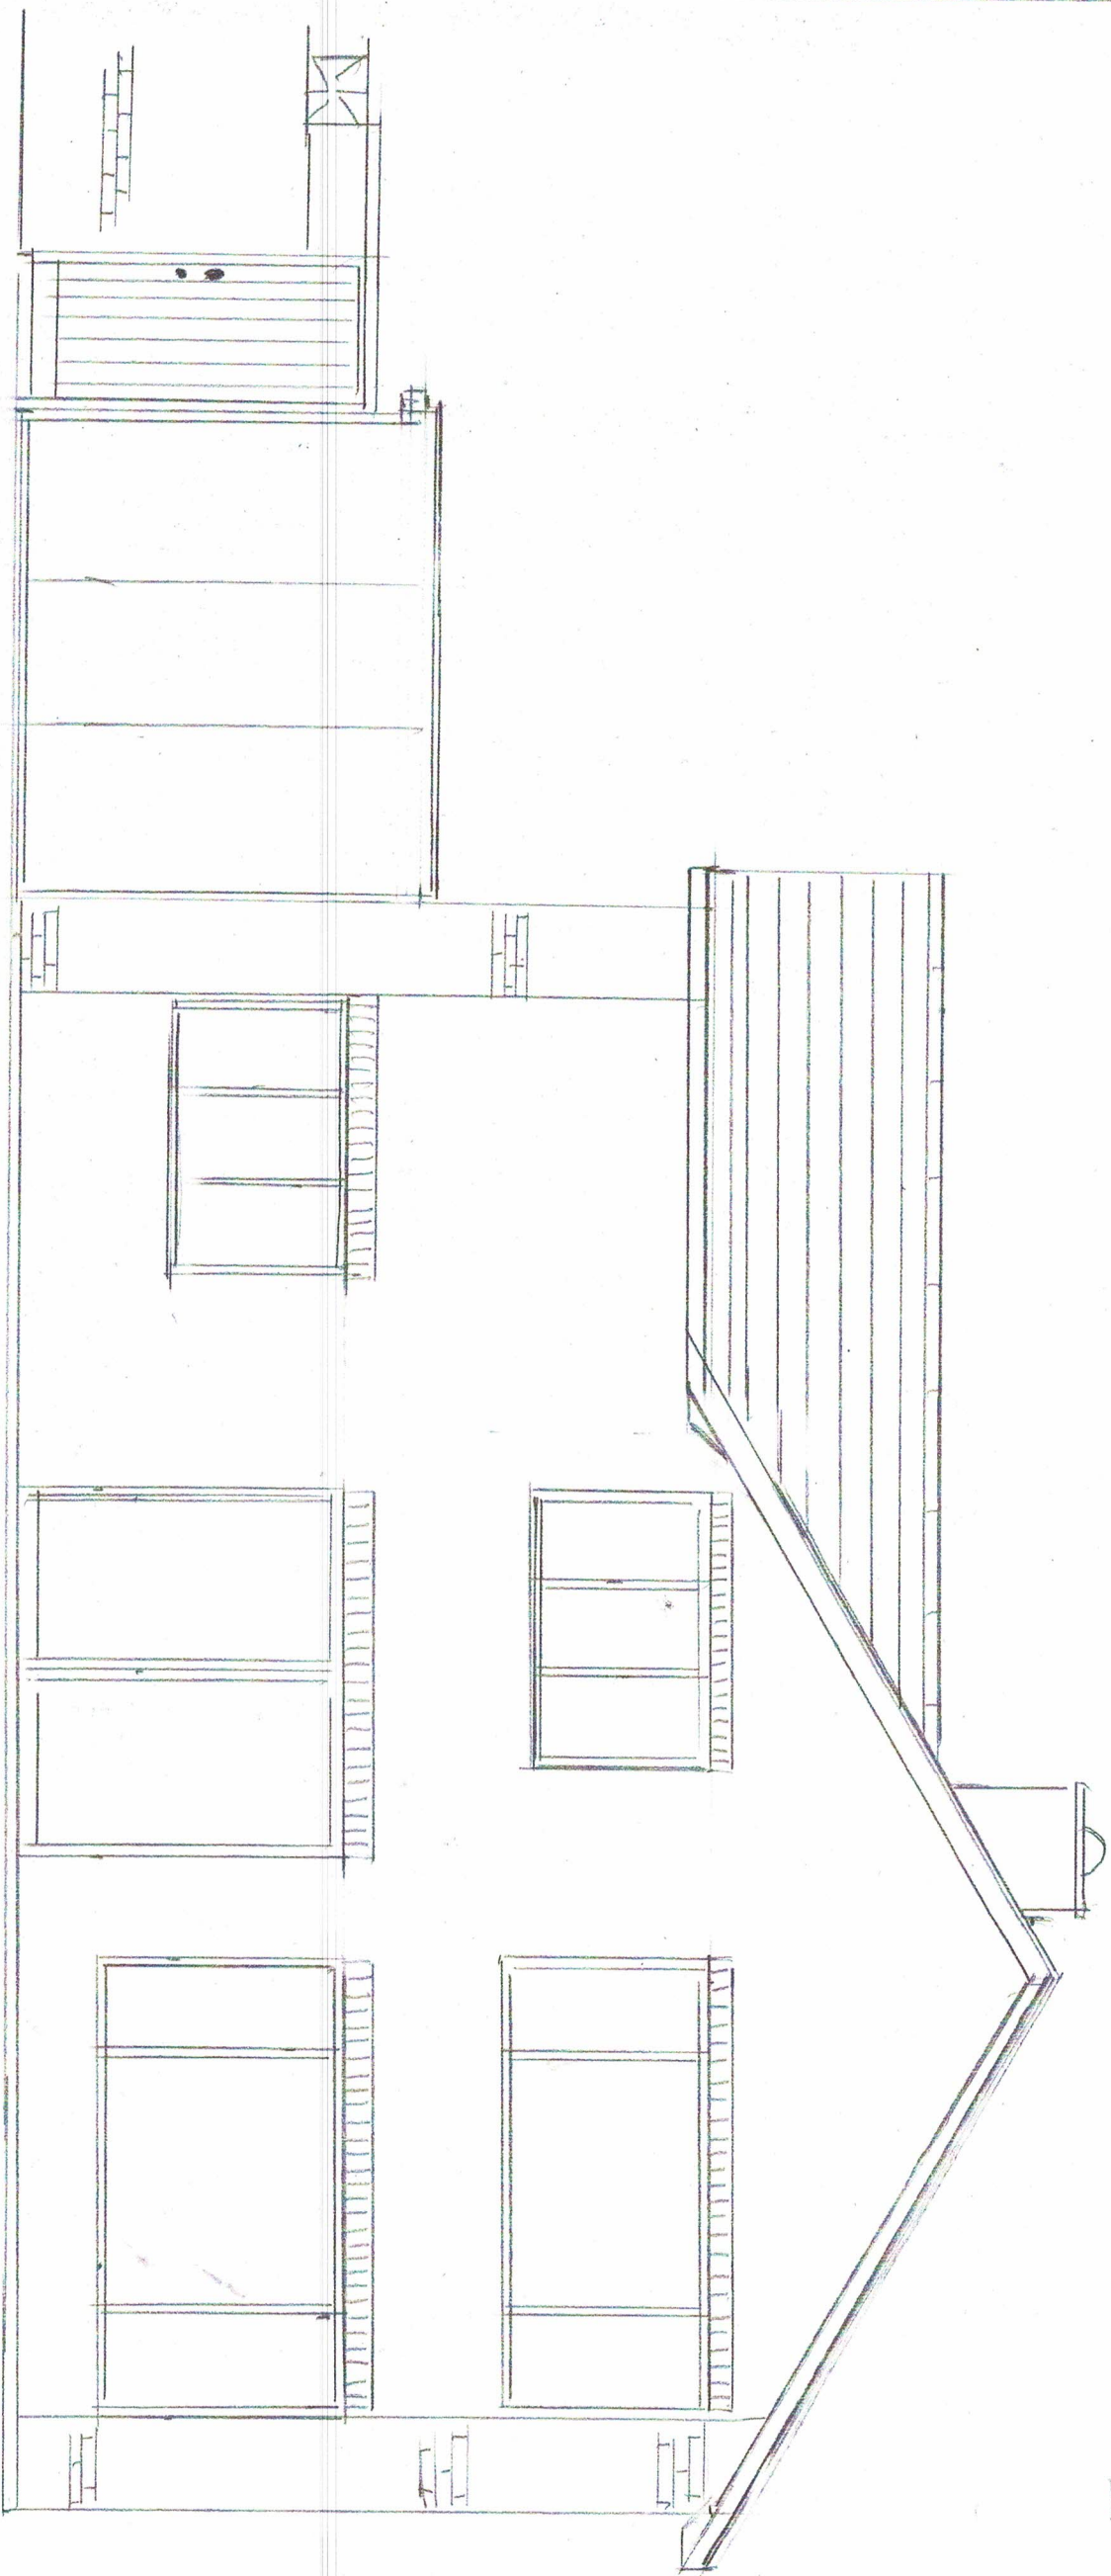

Existing Rear Elevation

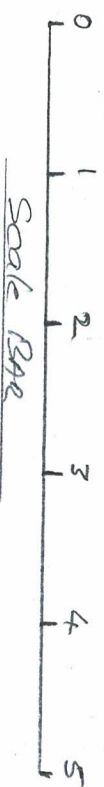

Scale Bar

Woodside
Stakes Hill Road
Waterlooville
PO 7-78D
Scale 1-50