


© FSL GROUP Property & Copyright. Use of drawings is not permitted nor can they be copied, duplicated or distributed without the consent of FSL Group. All designs are the sole property of FSL Group, and may not be used, transferred, or disclosed to a third party without the express permission of FSL Group. Electronic copies of this drawing are supplied for convenience only. No dimensions or other information should be used from the electronic copy.

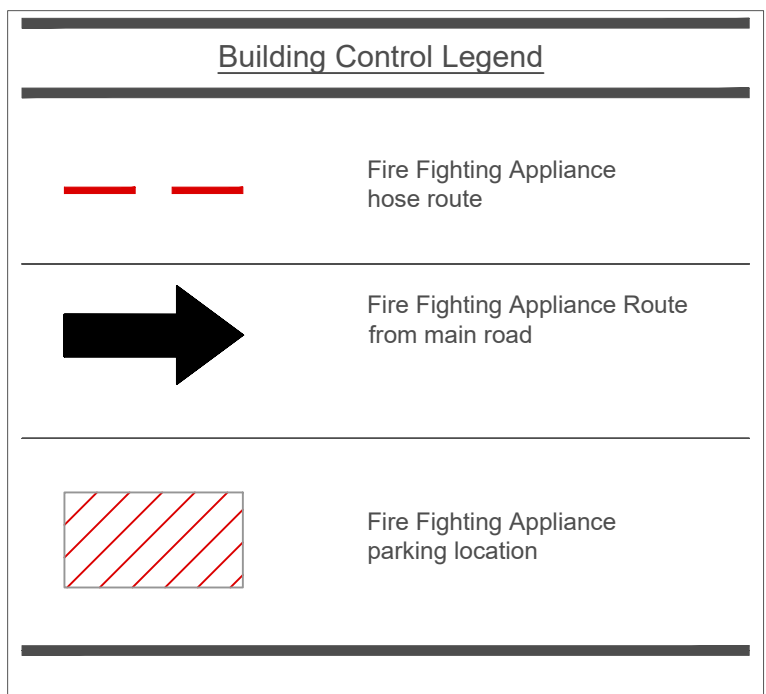

C	Minor amendments	HC	CMH	22.08.23
B	Conservation Alterations	CDM	CMH	21.08.23
Rev:	Discussion:	Drawn:	Checked:	Date:

Drawing Status:

PLANNING

CONCEPT - TENDER - APPROVAL - CONTRACT - CONSTRUCTION - AS BUILT




Client:	Site Address:
Bargate Homes	Southleigh Park House Havant PO9 2PE

Floor & Drawing:
Manor House First Floor
Building Control Fire Fighting Layout

Drawing Number:			
28473	- MANOR	- 1st BC-FF	- C
Project Number	Building	Drawing Code	Revision

Produced By:	CMH
Creation Date:	14/08/23
Scale:	SCALE VAR@A1

Drawing Notes: Figured dimensions only are to be taken from this drawing - DO NOT SCALE. Contractors must verify all dimensions prior to construction and any discrepancies are to be reported. Design © FSL Group

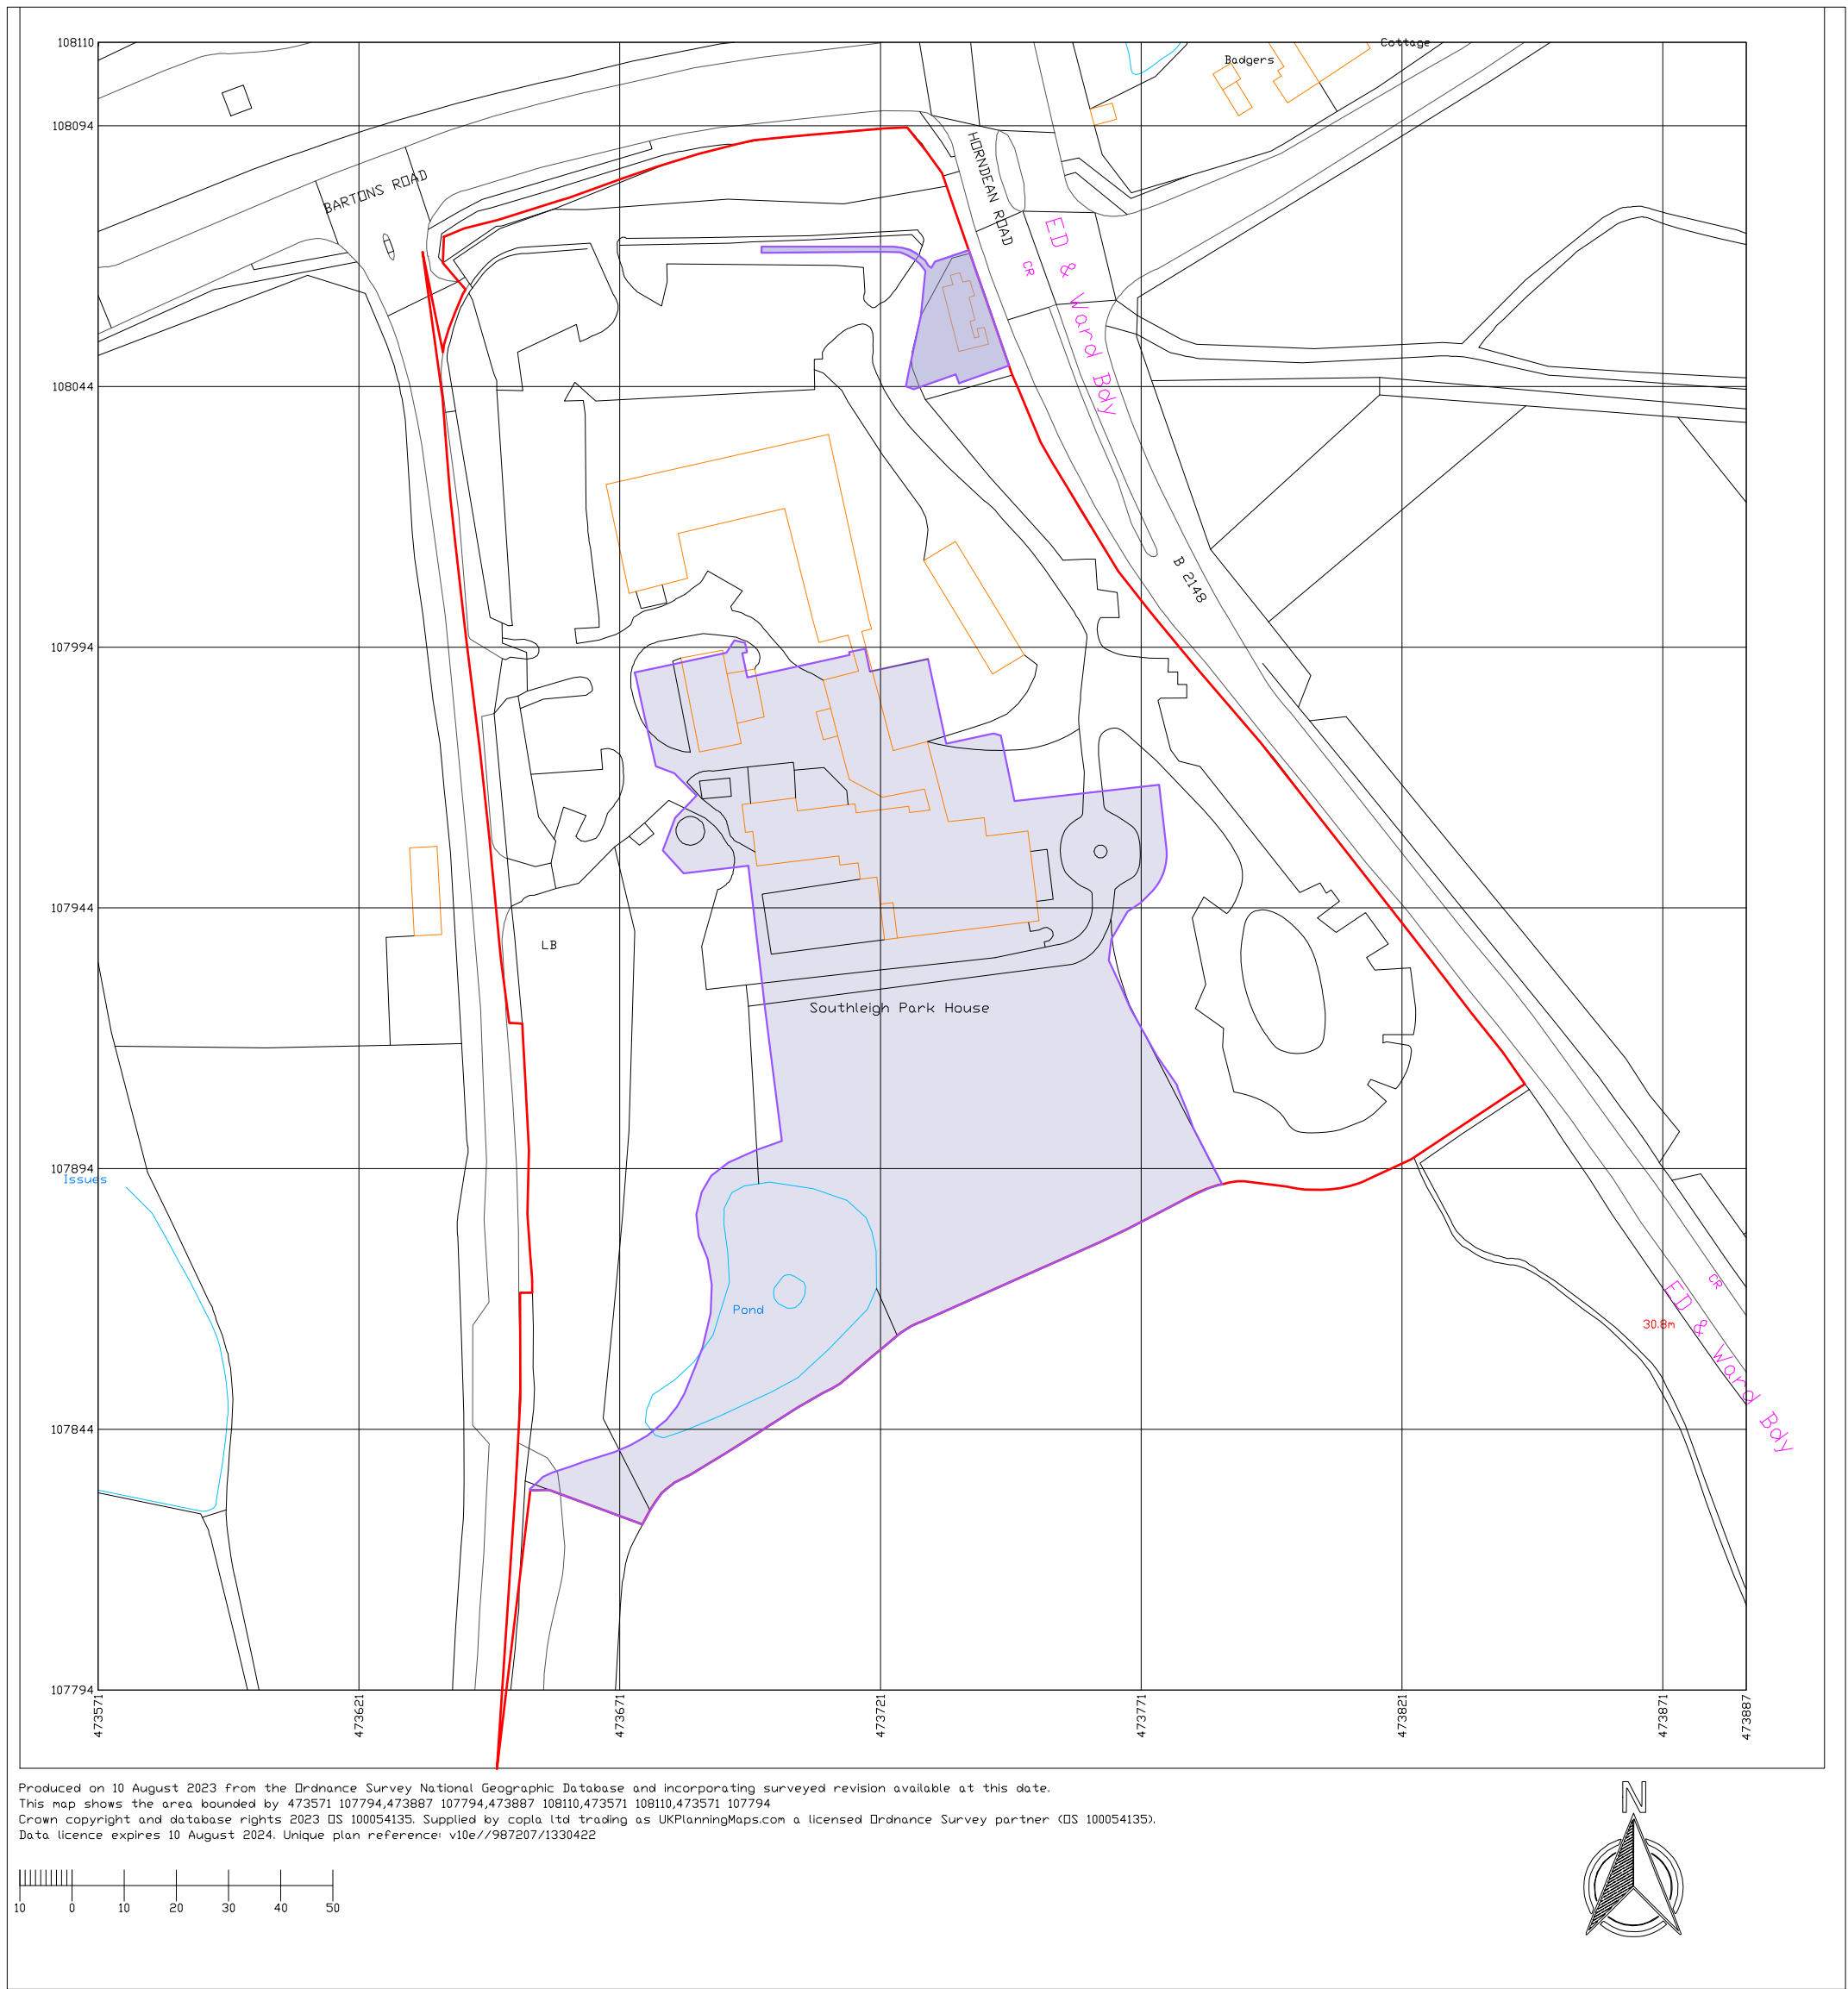

OS SITE LOCATION MAP

SCALE 1:1250 @A1