


Portsmouth Hill Road
Farlington PO6 1

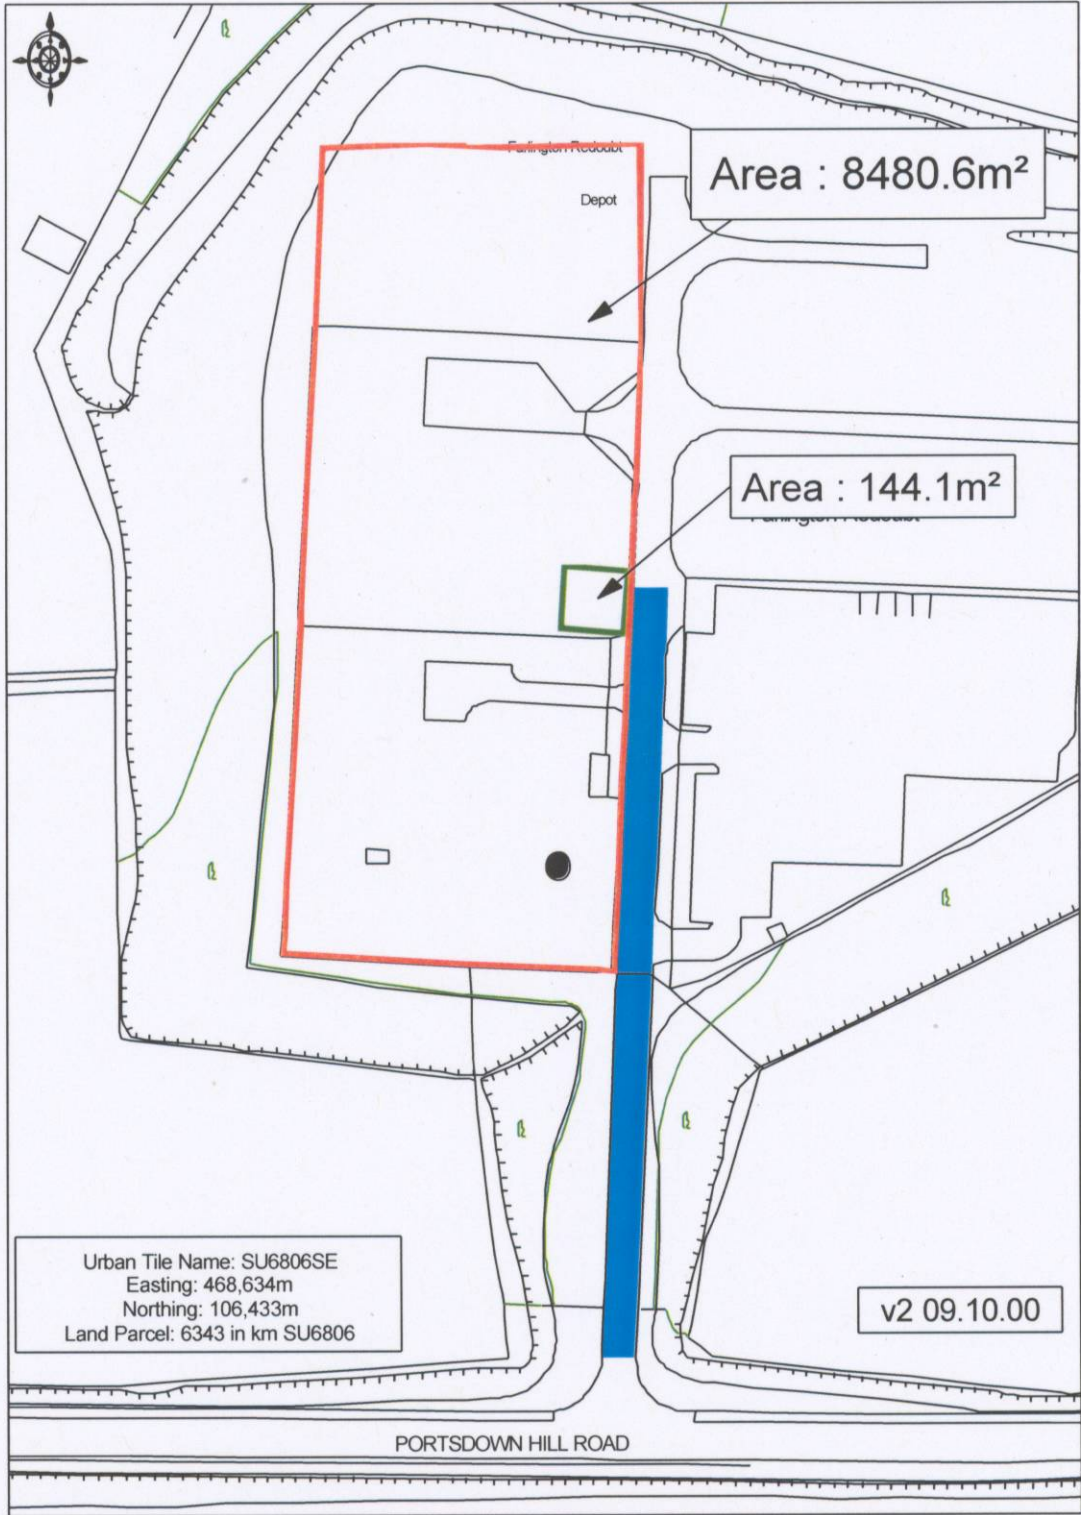

Ordnance
Survey

© Crown copyright 2006. All rights reserved. Licence Number 100020449. Survey Scale - 1:1250 Plotted Scale - 1:1250

Reference 910582 (Schooner 0472)
Site Plan