

NOTES:


Dimensions to be checked on site before commencing work. Any discrepancies shall be reported to the architect immediately.

Do not scale from these drawings except for planning purposes.


Use figured dimensions only.

Where applicable this drawing is to be read in conjunction with other consultants' drawings.


All drawings to be read in conjunction with specification and all other drawings including structural engineer and mechanical and electrical drawings / specification

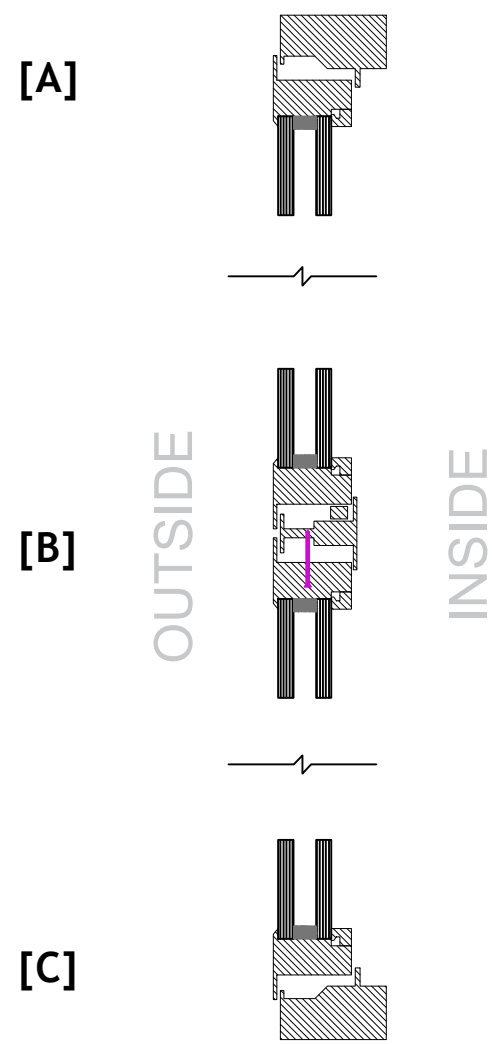


TYPICAL SECTION
[WINDOWS]
1:5

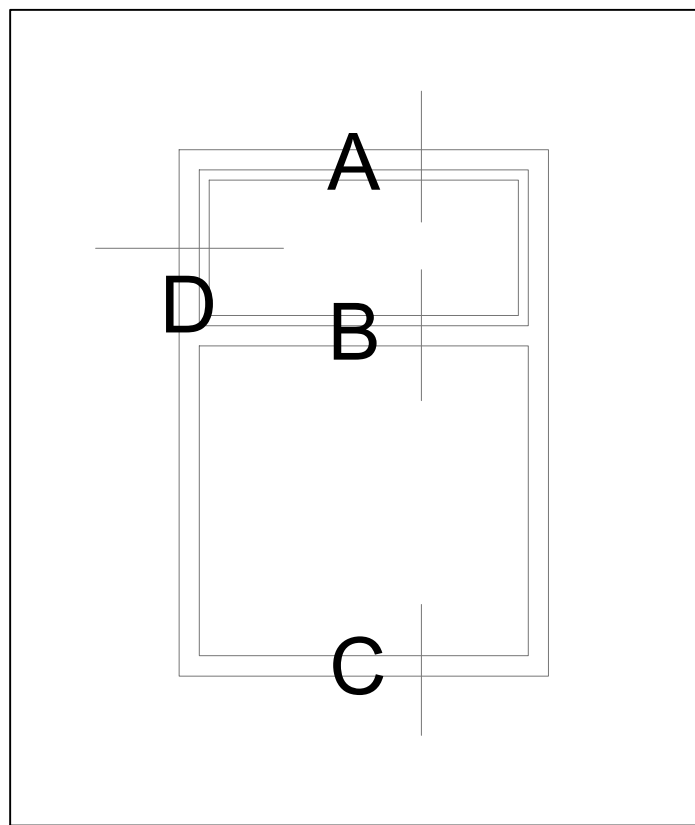


KEY

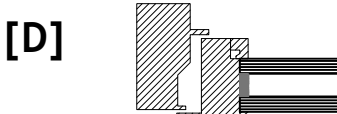


TYPICAL PLAN
[WINDOWS]
1:5

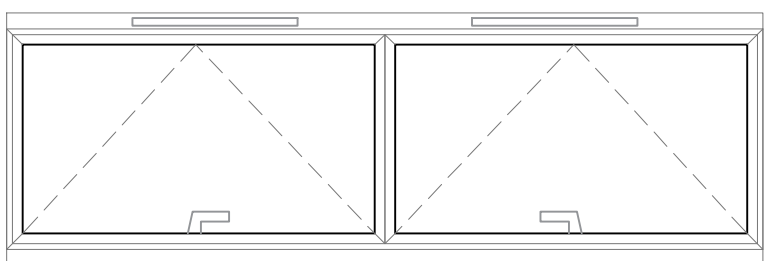


W-01
1:20

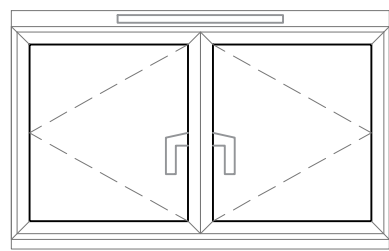


W-02
1:20

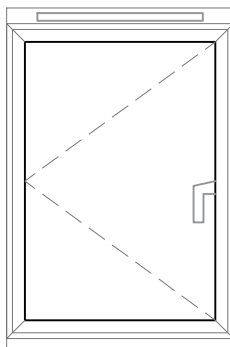


W-03
1:20

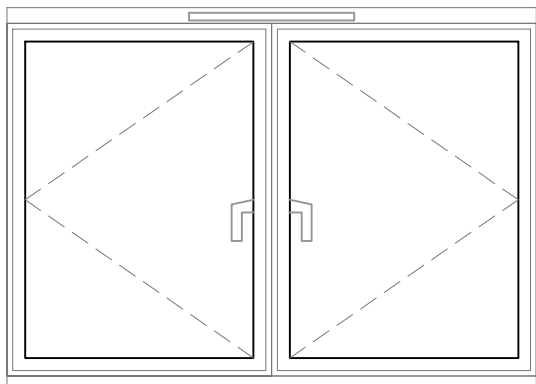


W-04
1:20

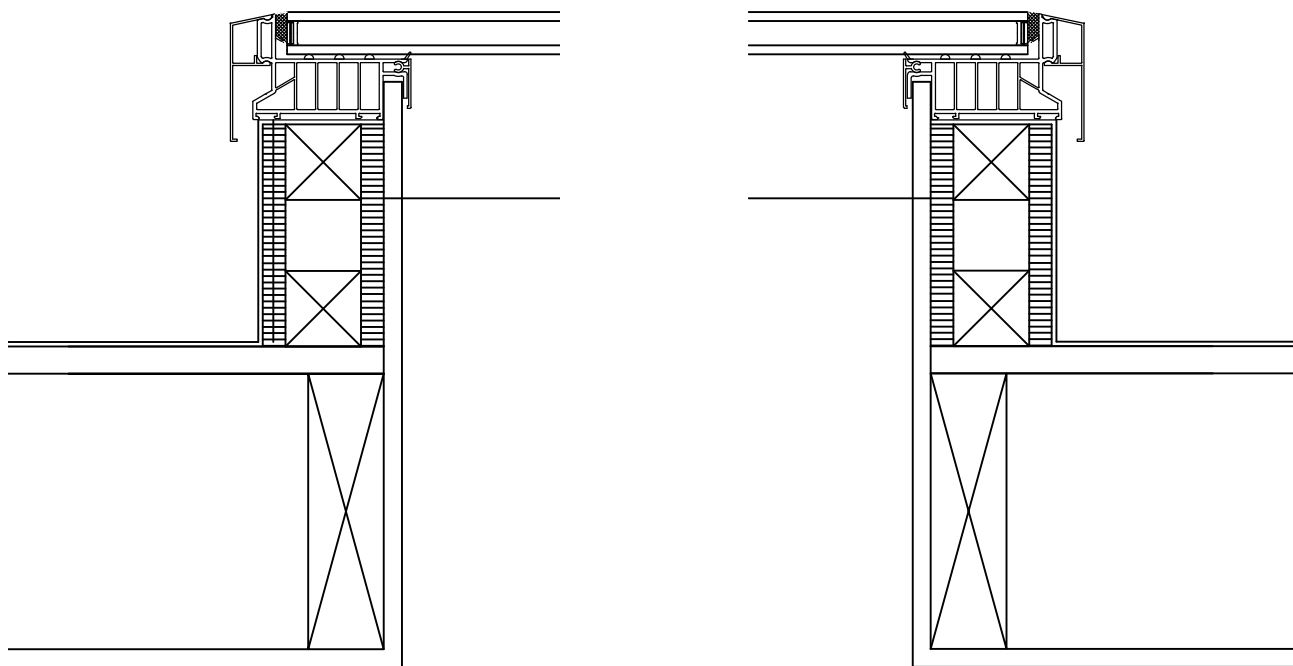


TYPICAL SECTION
[ROOFLIGHTS]
1:5

 

W-05
1:20

 

W-06/07
1:20

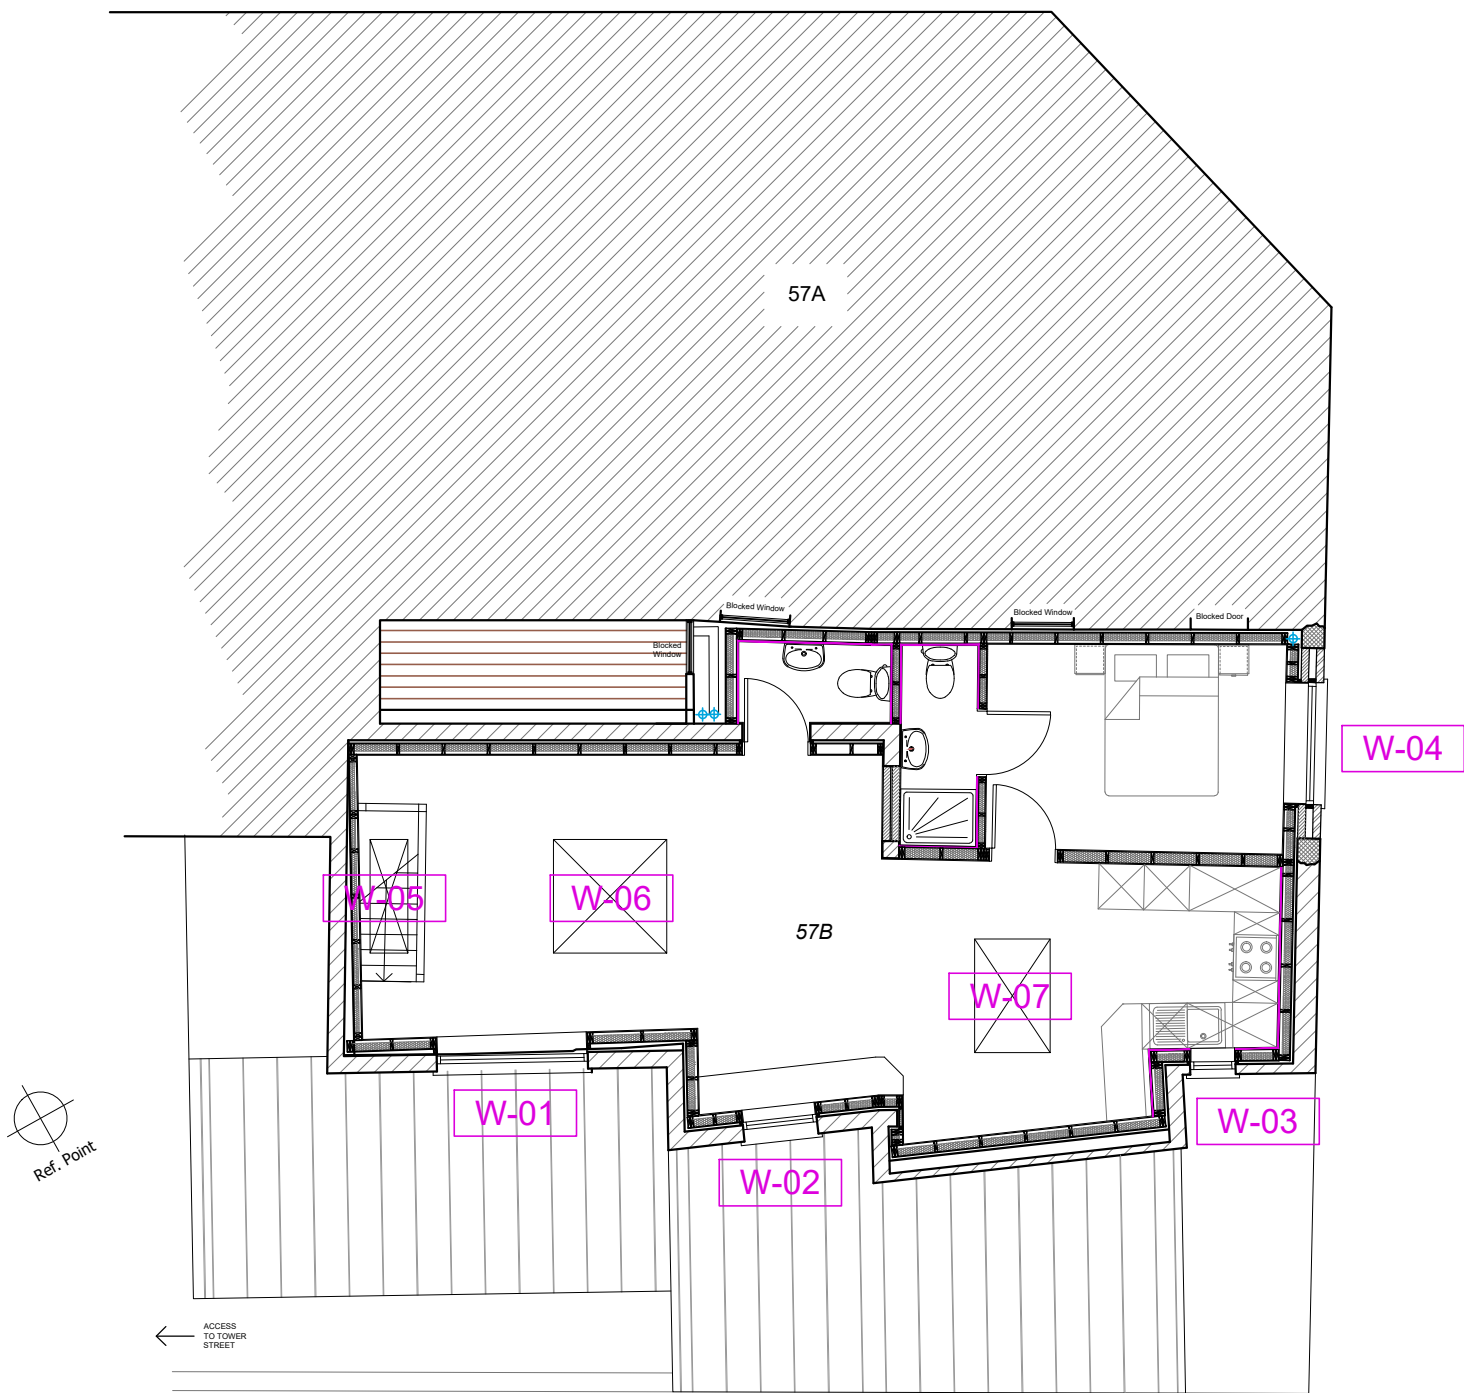

REFERENCE PLAN
1:100

REV	DATE	AMENDMENT	DRAWN
hd			
architects			
www.hdarchitects.co.uk			
mail@hdarchitects.co.uk			
PROJECT	57 HIGH STREET, EMSWORTH, PO10 7BT		
DRAWING	SCALE		
WINDOW DETAILS; Elevations Sections	as noted @ A2		
DATE	NOV 2023	DRAWN	JH
DRAWING NUMBER	23094 - 01	REVISION	*