
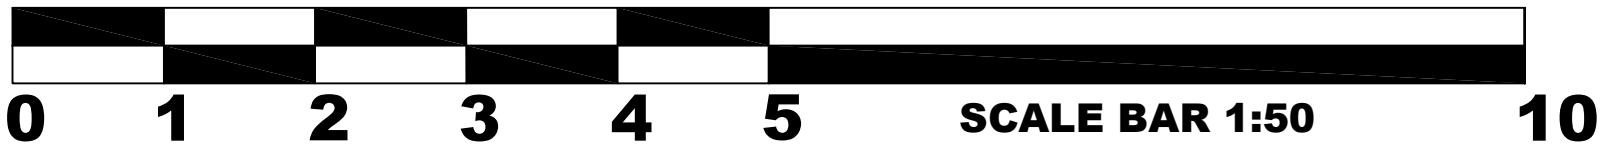


HL250D15F Floodlighting Column carrying 2 No.
Philips Optivision Gen 3.5 LED Floodlights.

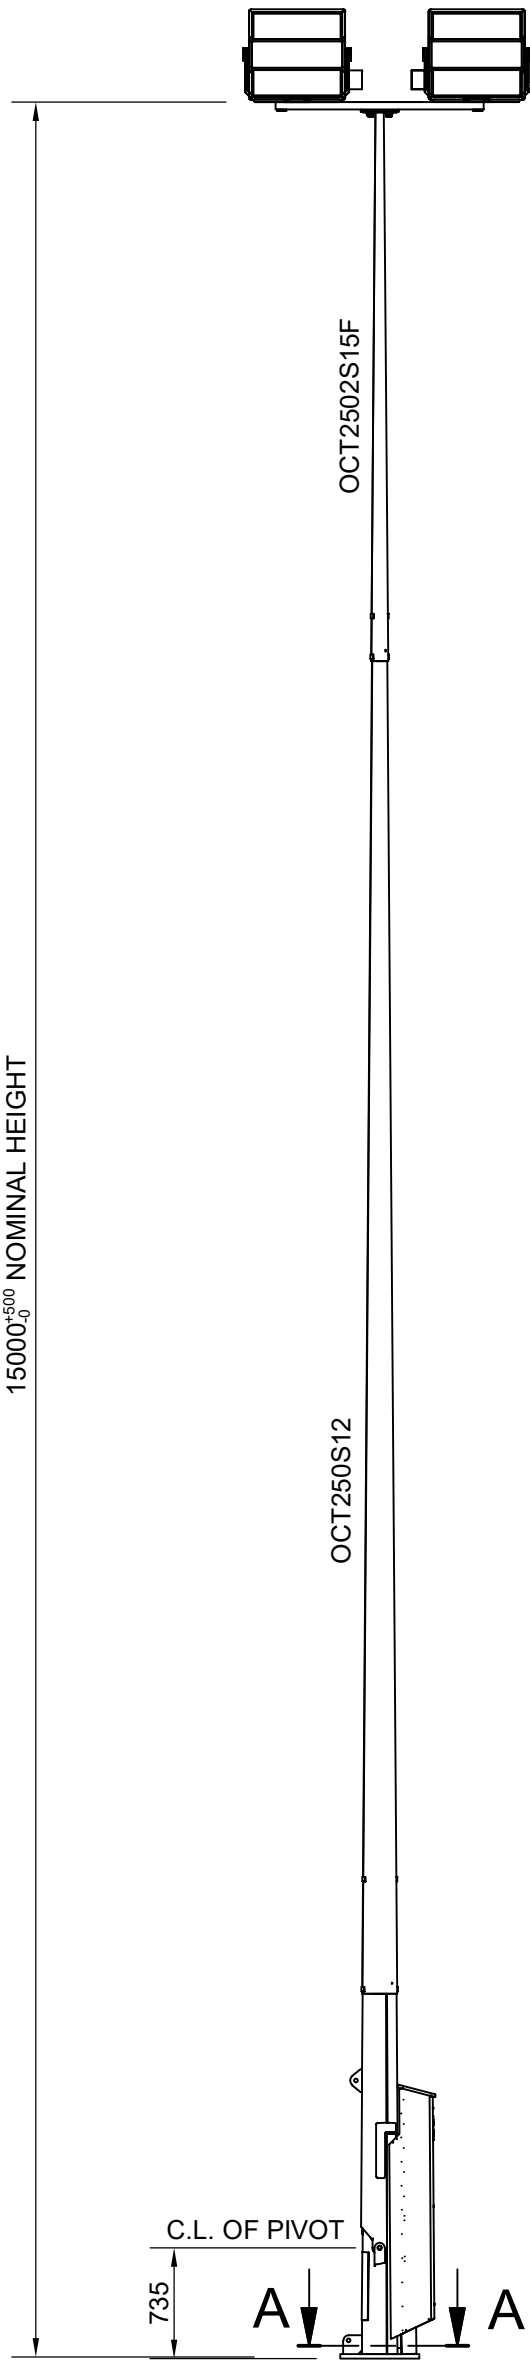

Highlights Floodlighting Ltd
Manor Farm Court
Manor Rd, Lower Sundon
Beds, LU3 3NZ

Tel: 01525 874888
Email: mail@highlights.co.uk

Project Name:	
Havant RFC Column + Luminaire Elevations	

Design by: Andy Collins	Date: 07-03-2023
Drawing No: HRFC E1	Scale: 1-50@A3