Tree Protection Plan Overlay
by Arboricultural Consultant Kim Gifford
kim@treetesting.com
07831488456
To be read in conjunction with Tree Report
21/08/2023

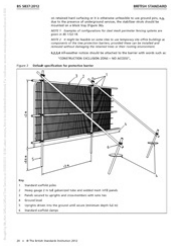

BS5837:2012 Tree Protection Fencing

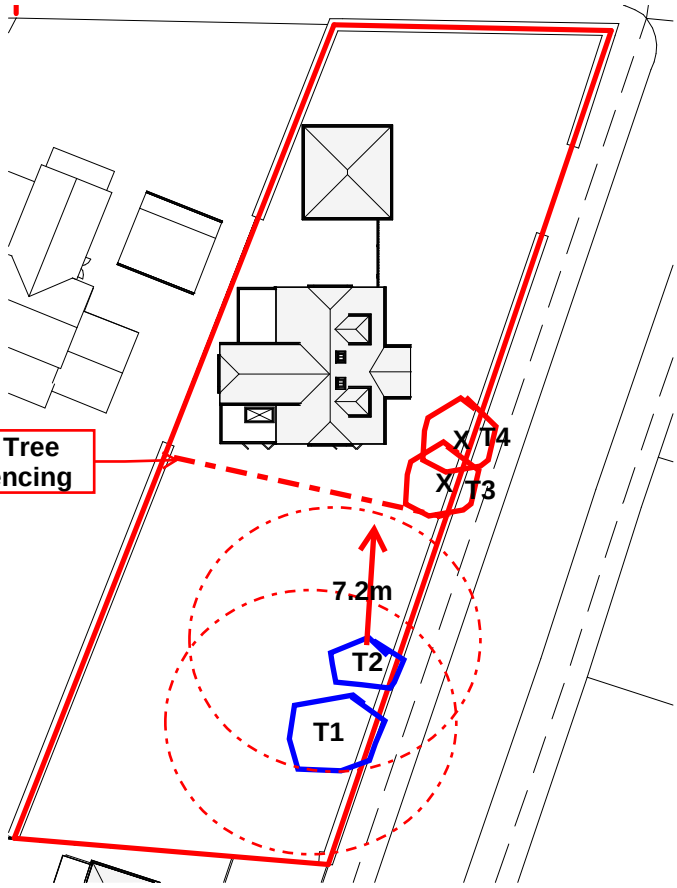

- RPA
- Trees to remove
- B Classification

1 Main Site

1 : 500

0 5 10 20 Metres

1 / 500 scale bar

IJ Murray Associates Ltd CIAT REGISTERED PRACTICE	2 Alexandra Ave HI Proposed V7	Mr & Mrs Sayers	I J Murray Associates Ltd 200 Seafront Hayling Island Hampshire PO11 9HR Phone 07779 246915 e-mail ian@ijma.co.uk www.ijma.co.uk
		Project Number / Project number	
		Issue Date / Date	
		Author / Drawn by	
		Checker / Checked by	Scale 1 : 500

These drawings are the property of IJ Murray Associates Ltd and should not be reproduced or used in any way without the permission of a Director of IJ Murray Associates Ltd
These drawings are for planning and building regulation & Land Registry purposes only and are not for construction. All dimensions should be checked on site before work commences

17/08/2023 11:16:38