



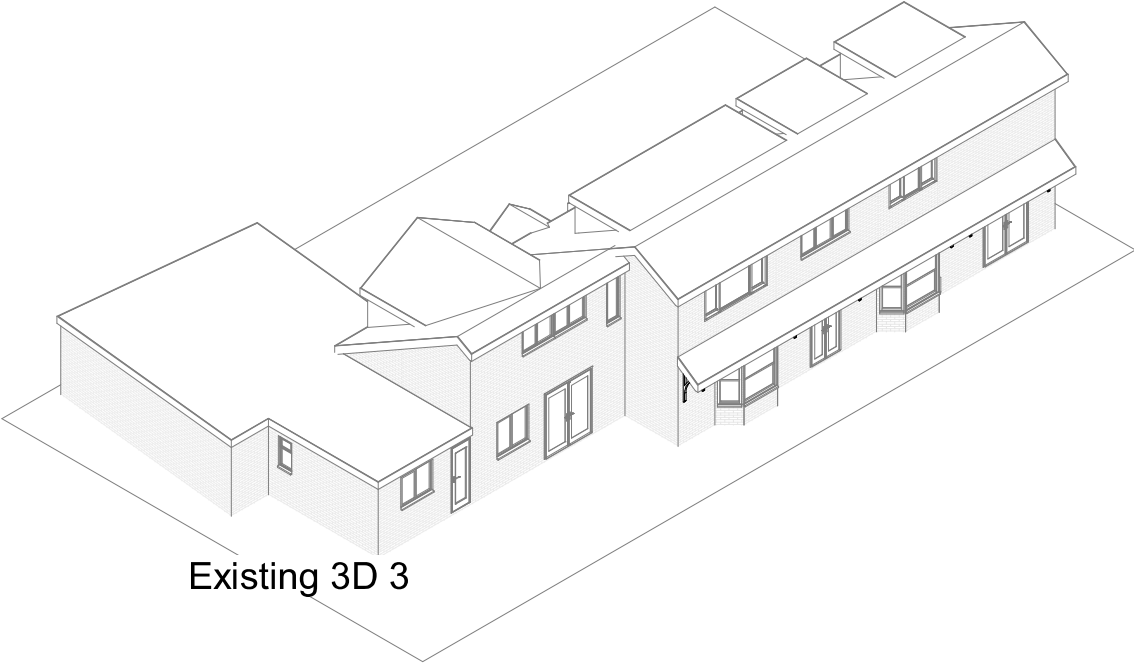

Existing 3D 3

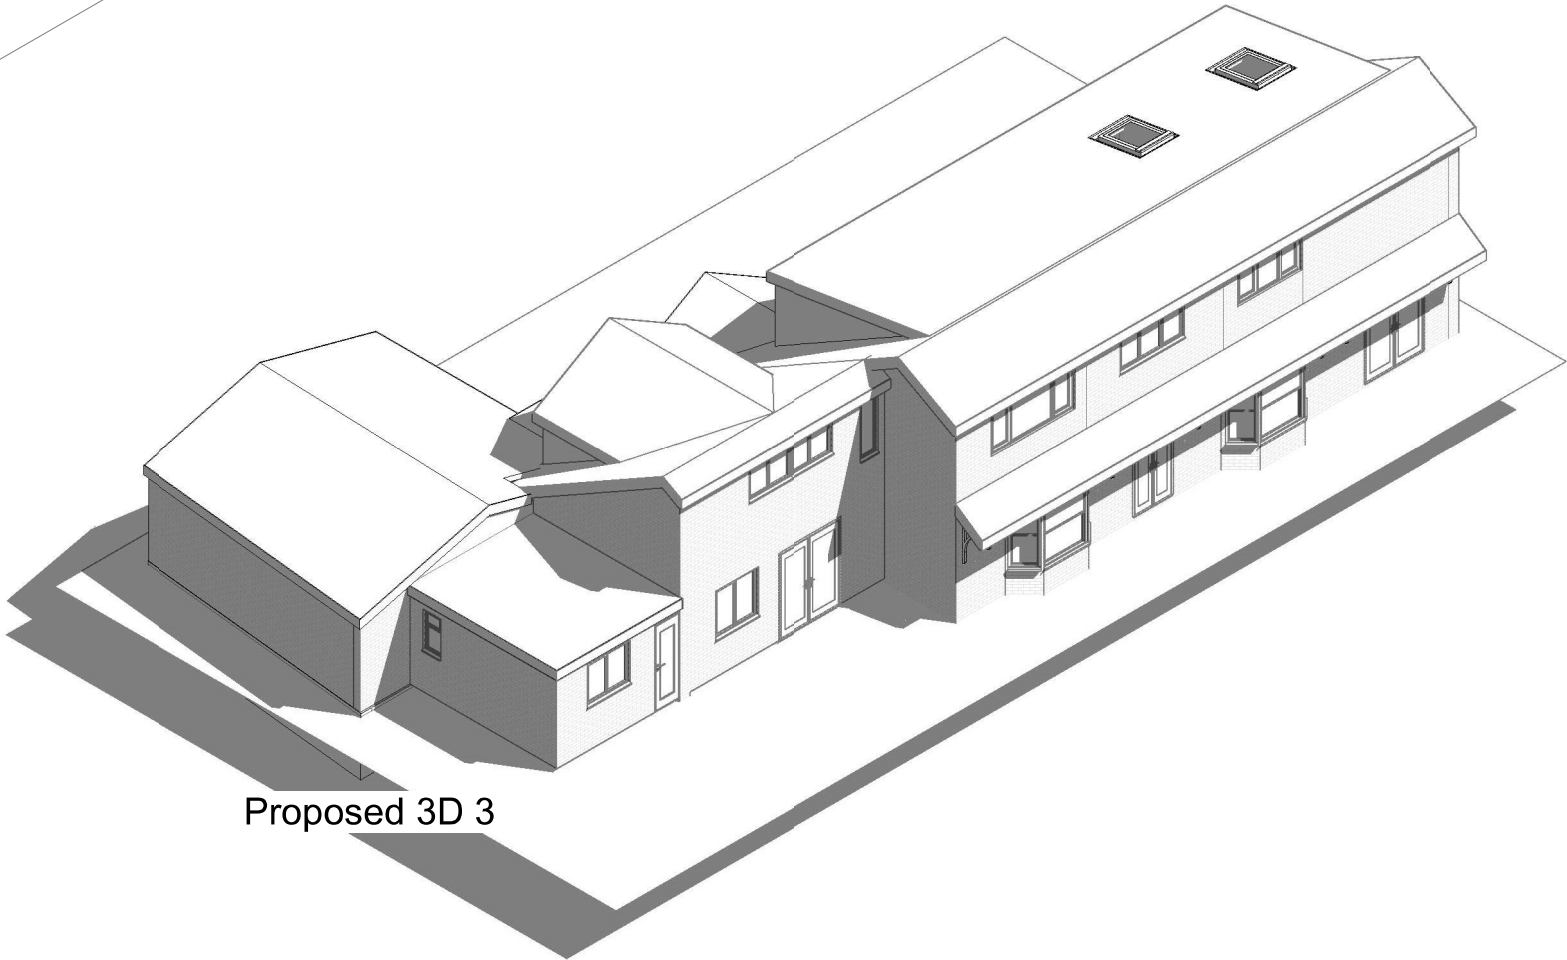

Proposed 3D 3

1:500		50
1:200		20
1:100		10
1:50		5

pd

parkers
executive
design

All measurement to be checked on site prior to any commenment
(C) Copyright of Parkers Design (Southern) Limited. Any reproduction of these drawings will require written authority from the copyright owner.

Parkers Design Limited - The Studio @ 90, PO9 2PR
www.pexd.co.uk - info@parkersdesign.com - 07776 008822

PRJ
Primrose Cottage Avenue Road
PO11 0LX

SHEET
3D 3

CLIENT
Metcalf

Date
Issue Date
Scale (@ A3)

Drawn by
Checked by

SW
SR

DRAWING NUMBER
P 11 v2

REV