
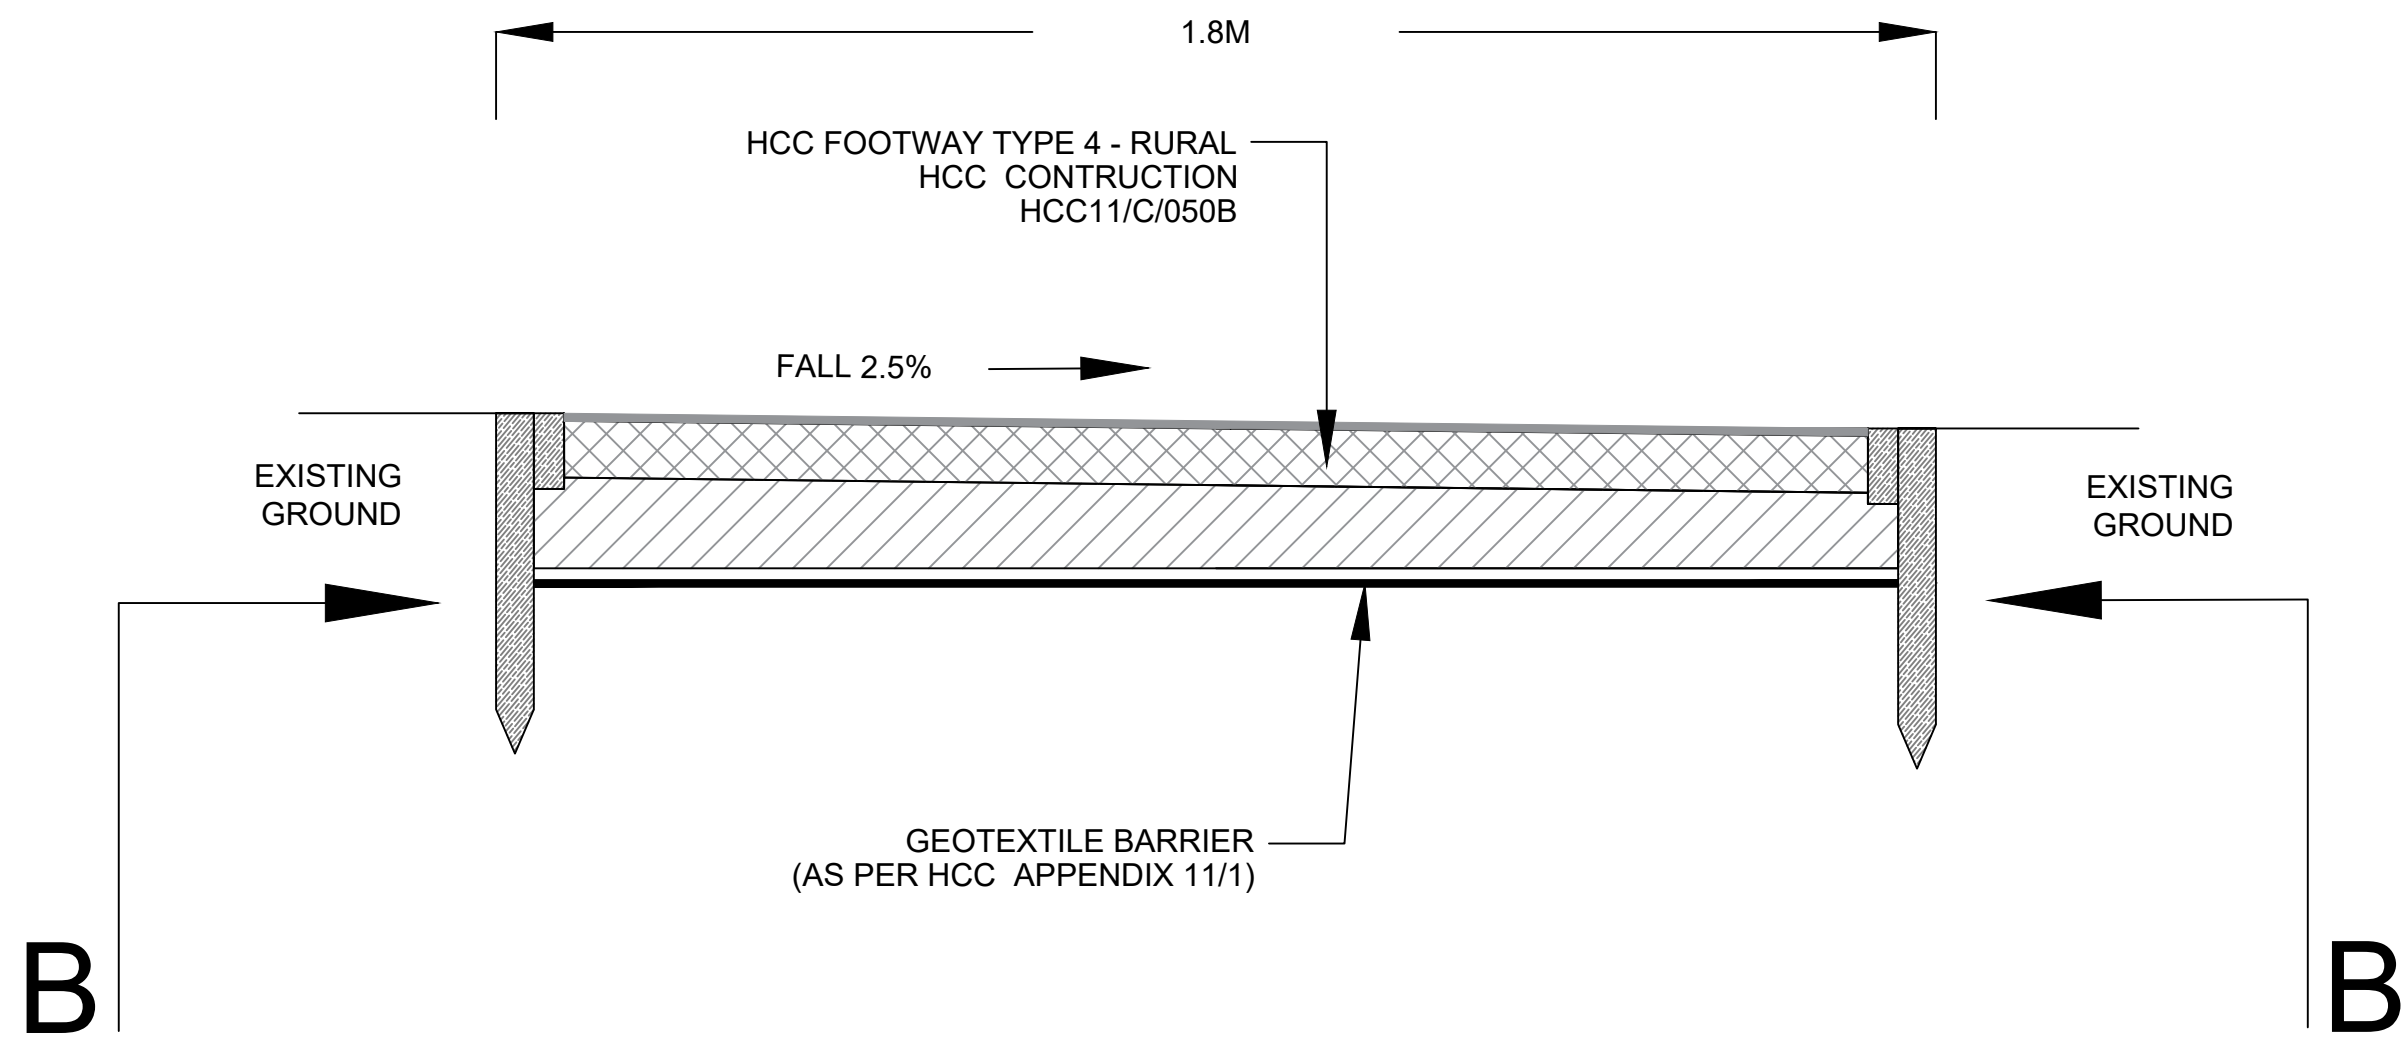


J08 No. CMS2798

FILE LOCATION: H:\Engineering\CELT Projects\Waterhoolville\2022_01 Morelands School Phase 3\Drawings\ACAD\Current\CMS2798-HBC-2022_01-DD.dwg

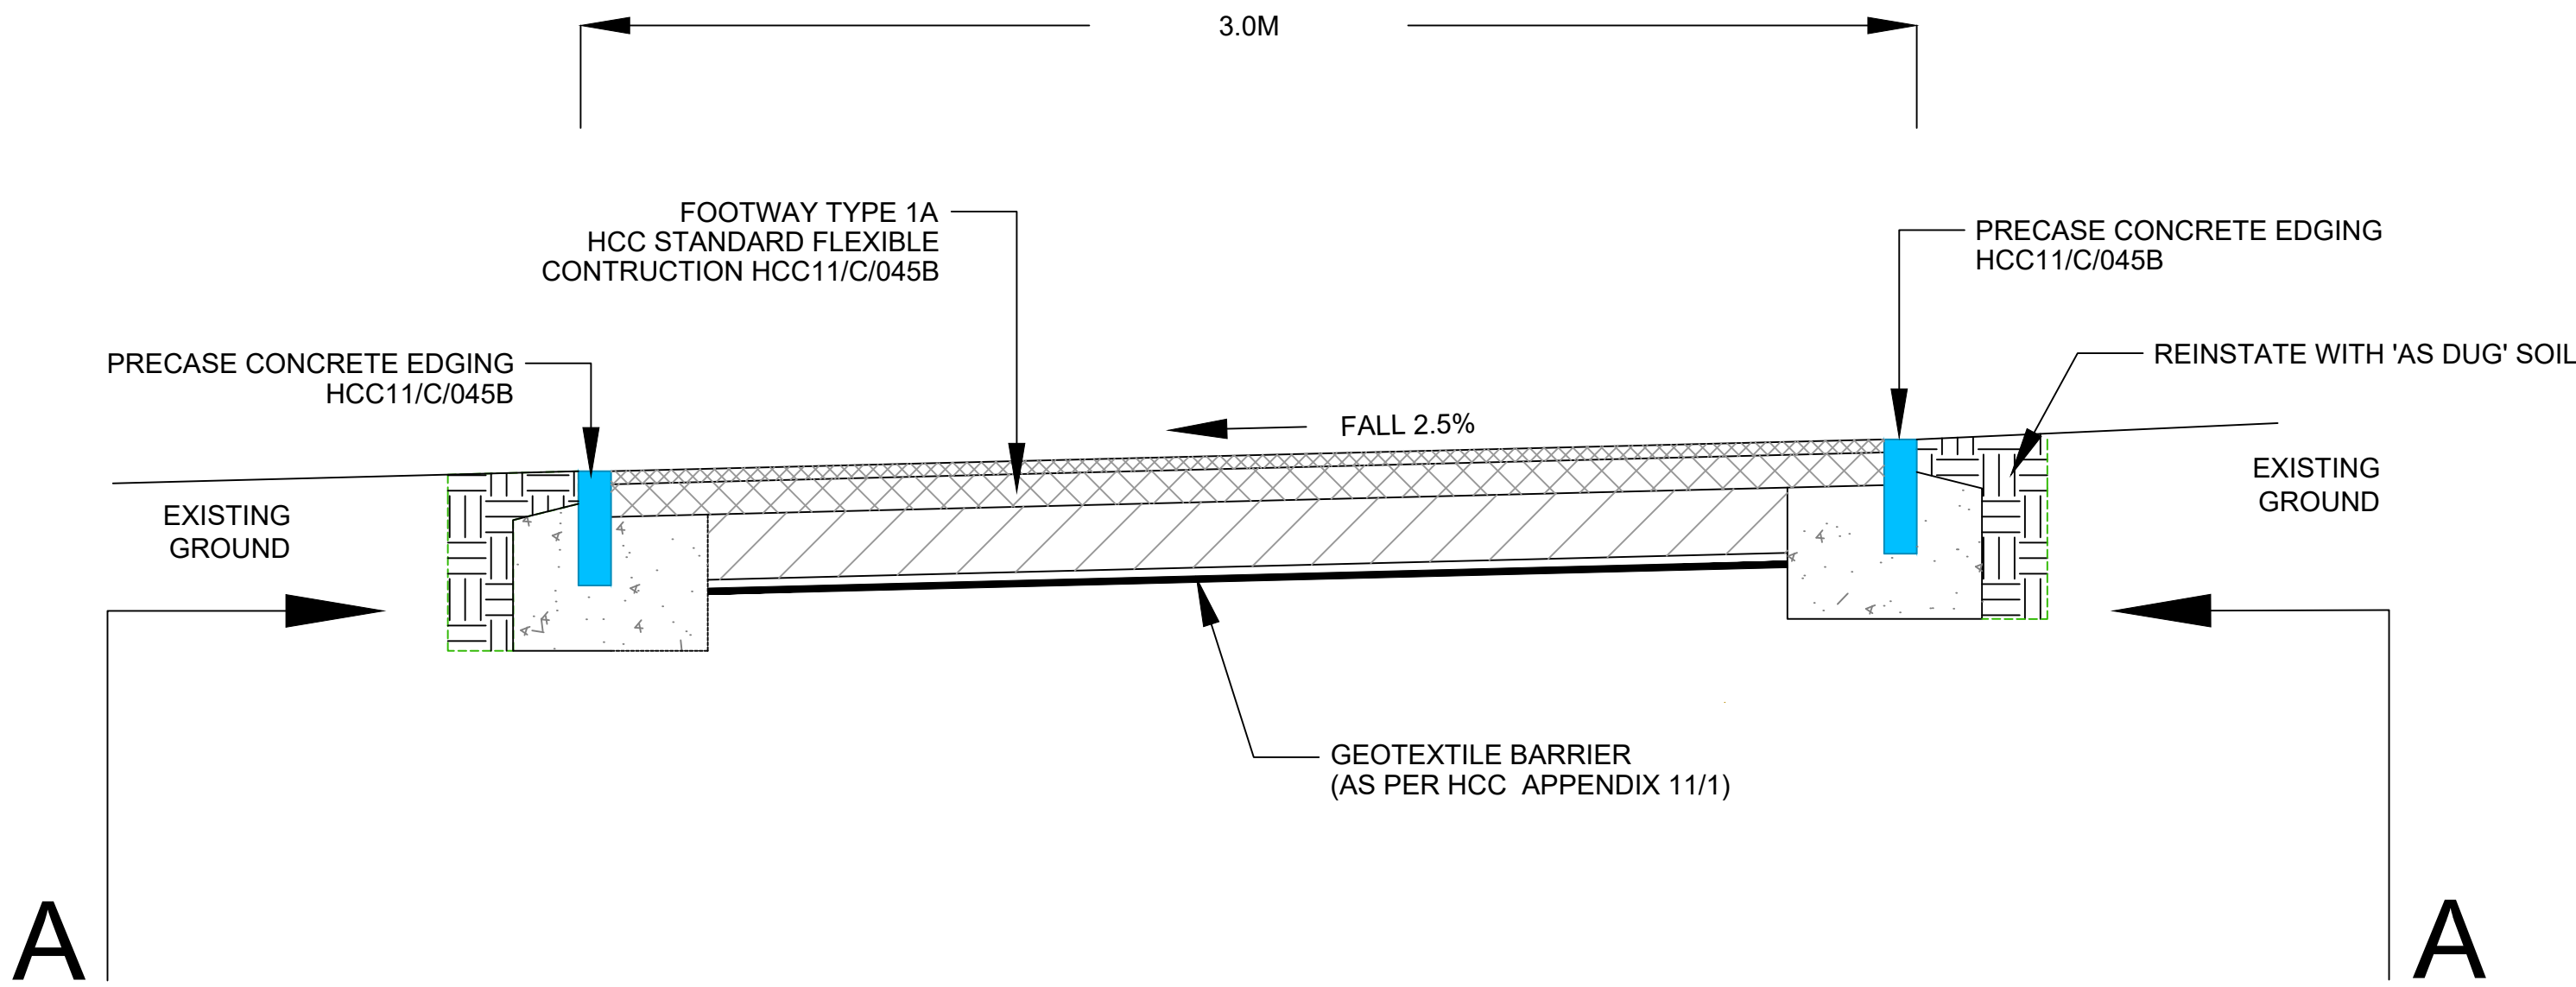

NOTES

1. CONTRACTORS RESPONSIBILITY TO PRINT TO CORRECT SCALE
2. ALL DIMENSIONS ARE IN METRES UNLESS OTHERWISE STATED
3. THE CONTRACTOR SHALL BE AWARE OF ALL STATUTORY UNDERTAKERS PLANT THAT MAY BE LOCATED WITHIN THE SITE
4. ALL WORKS TO BE CARRIED OUT IN ACCORDANCE WITH THE SPECIFICATION REFERRED TO IN THE CONTRACT DOCUMENTS AND THE APPROPRIATE STANDARD DETAIL DRAWINGS
5. ANY DISCREPANCIES SHOULD BE REPORTED TO THE OVERSEEING ORGANISATION IMMEDIATELY SO THAT CLARIFICATION CAN BE SOUGHT PRIOR TO THE COMMENCEMENT OF WORK
6. THE NORTH POINT POSITION SHOWN ON THIS DRAWING HAS BEEN LOCATED AS ACCURATELY AS POSSIBLE BUT IS ONLY INDICATIVE OF TRUE NORTH
7. FOR CONSTRUCTION DETAILS SEE DRAWINGS CMS2798-HBC-2022-01-DD-11011.01, 11011.02, 11011.03 AND 11011.04

SAFETY, HEALTH AND ENVIRONMENT INFORMATION

Hazards and risks normally associated with the works detailed on this drawing are not specifically noted.

SPECIAL CONSIDERATIONS AND POTENTIAL RISK/HAZARDS SHOWN THUS



FURTHER INFORMATION CONTAINED IN RISK REGISTER WITHIN CONTRACT

Havant
BOROUGH COUNCIL

Public Service Plaza
Civic Centre Road
Havant, Hampshire PO9 2AX
Telephone: 023 9244 6019
Email: celt@havant.gov.uk
Internet: www.havant.gov.uk

CELT Civil Engineering
& Landscape Team

CLIENT

 **Hampshire**
County Council

TIM LAWTON BEING: FICE, FCHT,
ASSISTANT DIRECTOR OF UNIVERSAL SERVICES,
THE CASTLE, WINCHESTER.

SCHEME

**MORELANDS PRIMARY PHASE 3
ACCESSIBILITY IMPROVEMENTS**

DRAWING TITLE

**FOOTWAY CONSTRUCTION
CROSS SECTIONS**

SCALE @ A1	DESIGNED/DRAWN	CHECKED	APPROVED
NTS	SI	SM	SW
ORIGINAL SIZE	DATE	DATE	DATE
A1	18/09/2023	20.10.2023	26.10.2023

DRAWING NUMBER					SERIES TOTAL
CLIENT NUMBER	ORIGINATOR	PROJECT NR	TYPE	ID.SERIES	02 OF 04
CMS2798-	HBC	-2022_01	- DD-	11011.02	REV

REPRODUCED FROM THE ORDINANCE
SURVEY MAPS WITH THE PERMISSION
OF THE CONTROLLER OF HER MAJESTY'S
STATIONERY OFFICE. CROWN COPYRIGHT ©
UNAUTHORISED REPRODUCTION INFRINGES
CROWN COPYRIGHT AND MAY LEAD TO
PROSECUTION OR CIVIL PROCEEDINGS.
HAVANT BOROUGH COUNCIL, 10019217

REV	AMENDMENTS	DATE	CAD	CHKD	APPD