


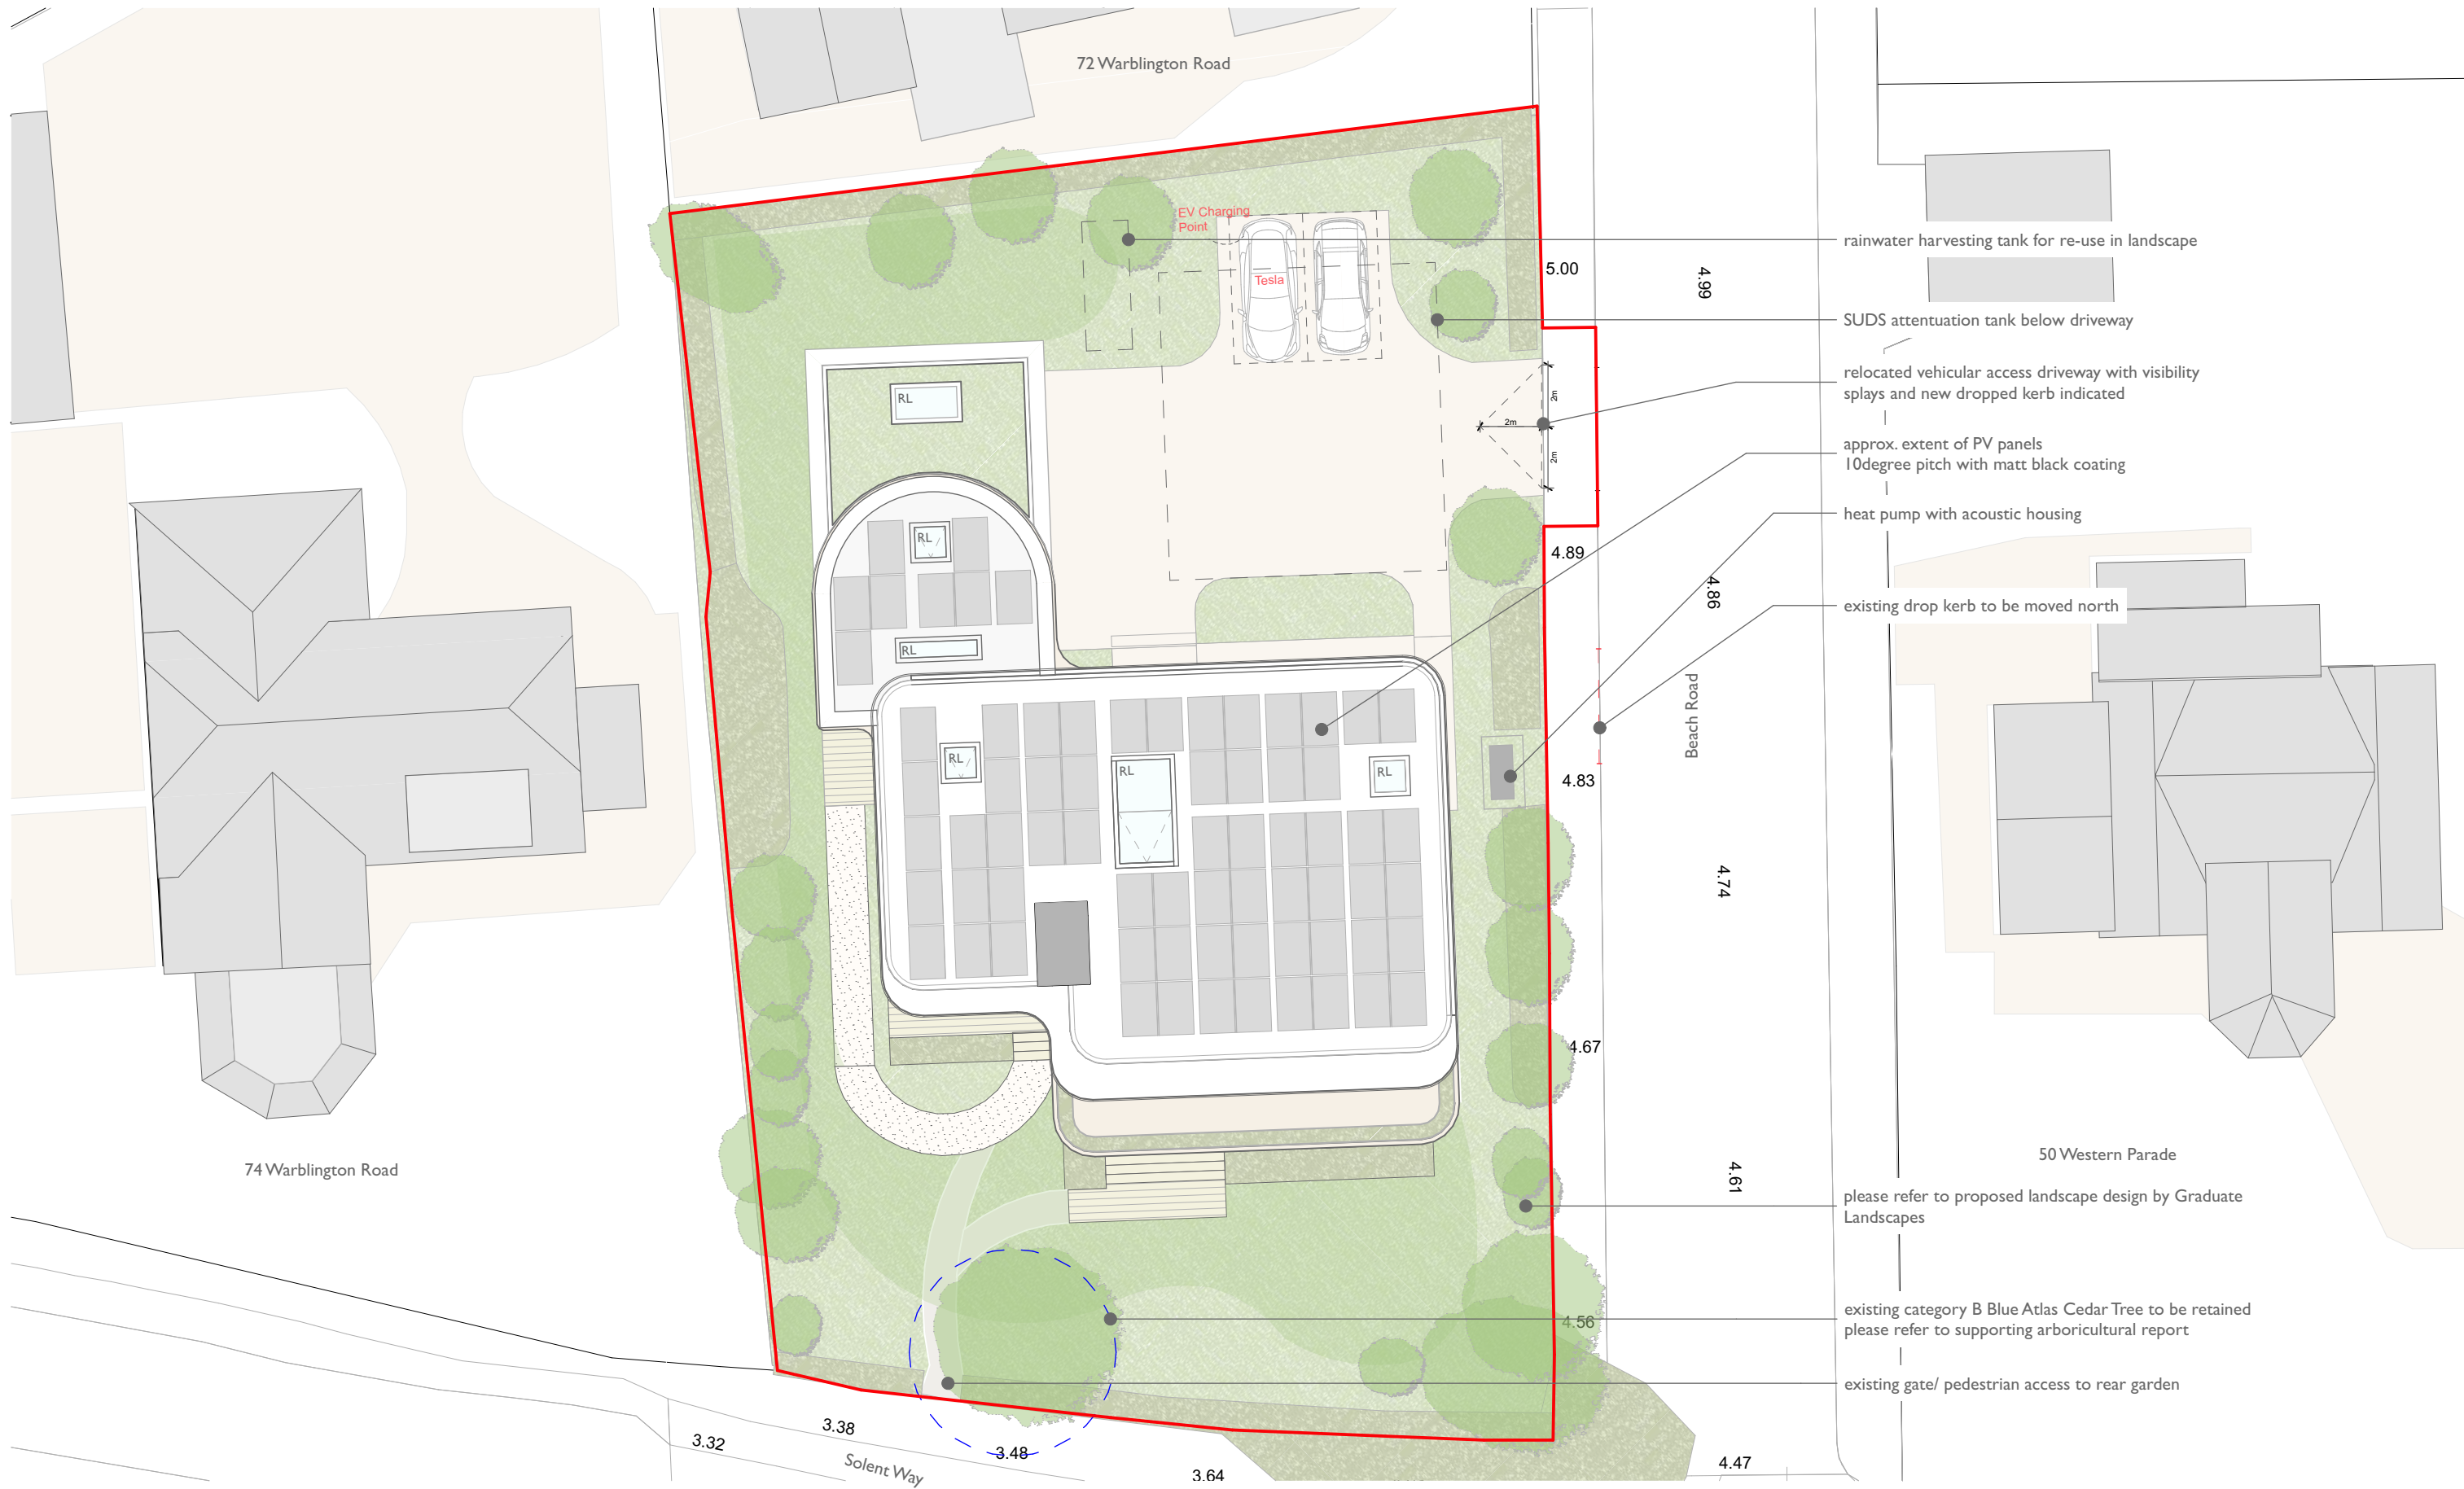

1:200
Site Plan Proposed



Scale @ A3: 1:200



NOTE: This drawing is to be scaled for planning purposes only

Project: Beach Road
Address: Beach Road,
Emsworth, PO10 7HR
Client: Mr M. Hughes

Drawing: Site Plan Proposed

387 - OBA - 00 - ZZ - DR - A - 0101 - P11

Status: PLANNING OBA proj no: 387

rev	description	date
P11	PLANNING	08/09/2023

OB ARCHITECTURE

The Dispensary, 5-6 The Square, Winchester, SO23 9ES
6a Maltings Place, 169 Tower Bridge Road, London, SE1 3JB
01962 865344 info@obarchitecture.co.uk www.obarchitecture.co.uk