




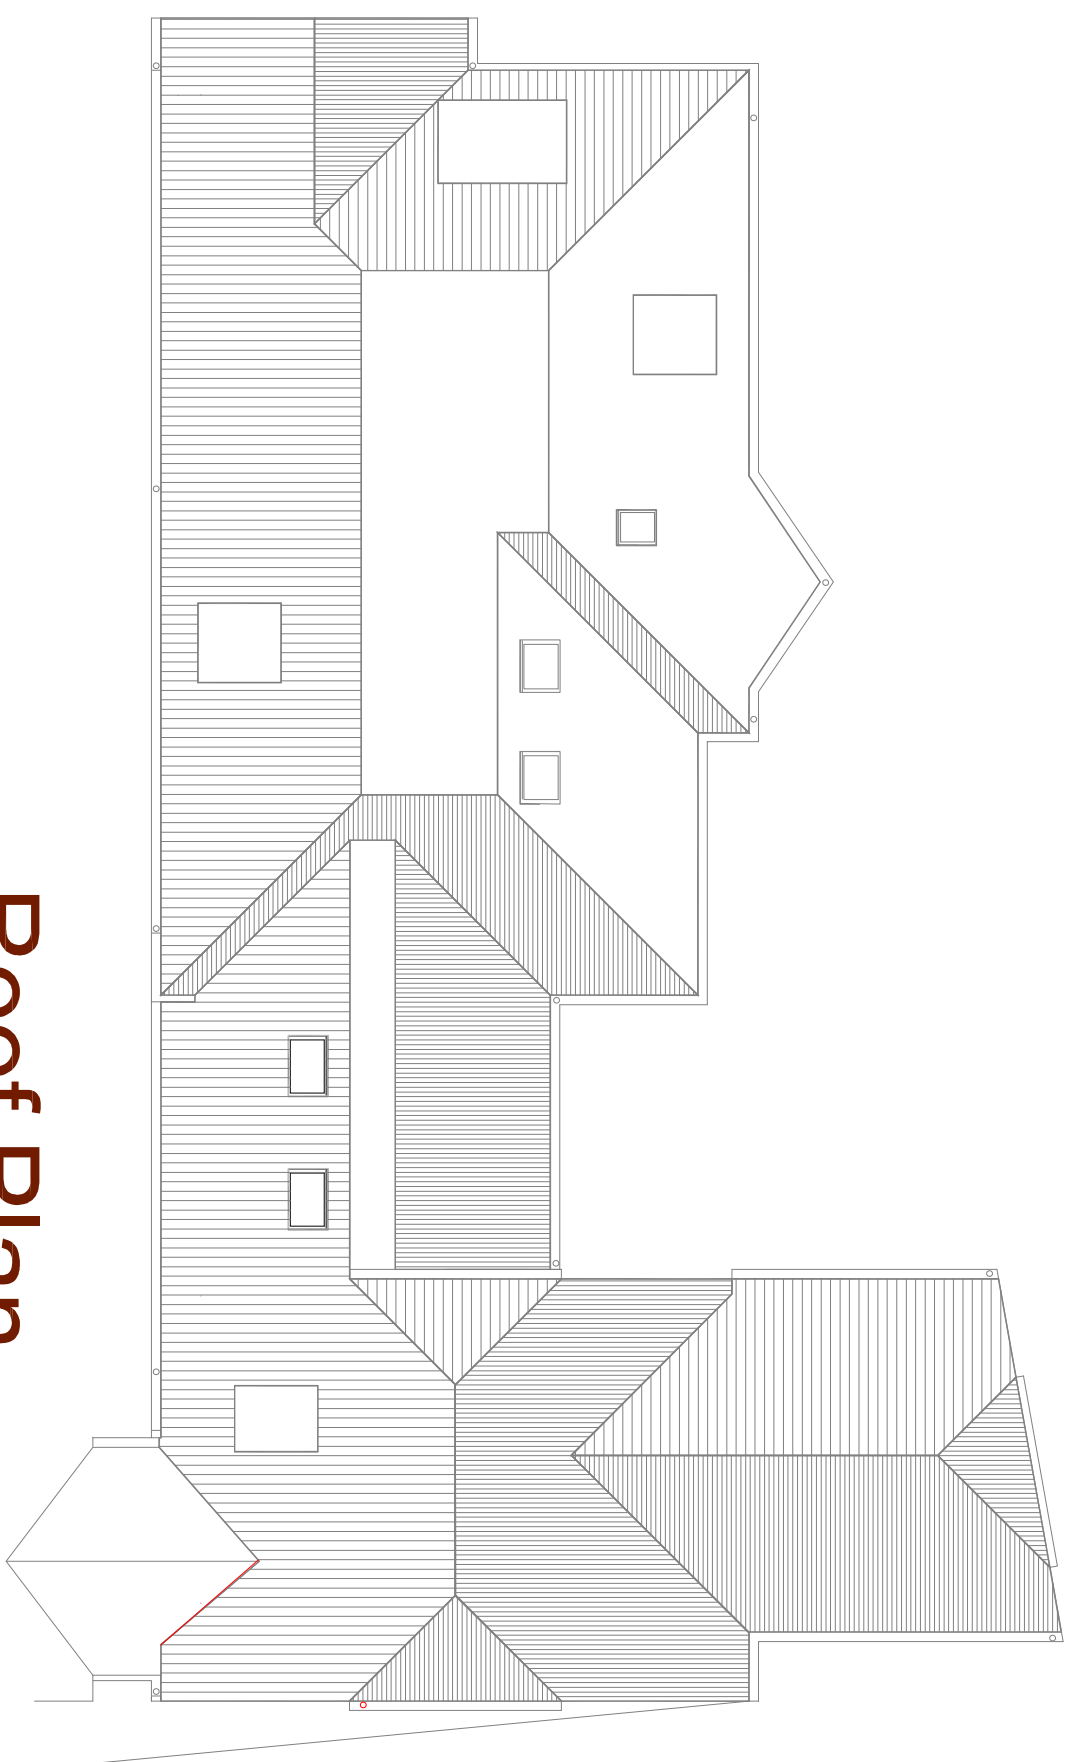


Roof Plan

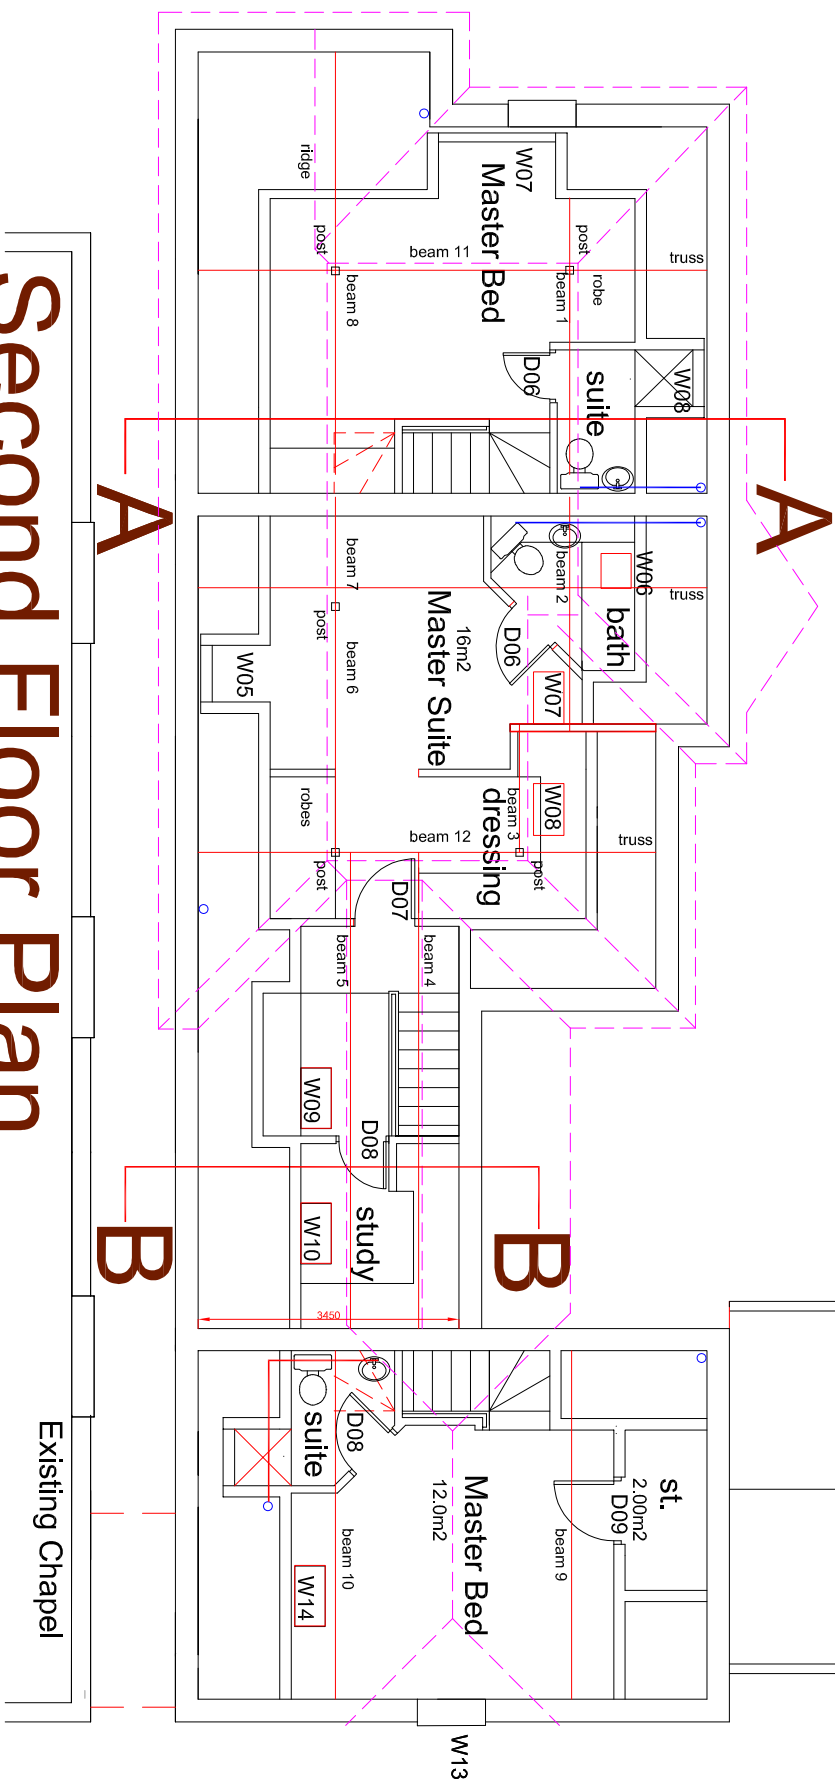


Second Floor Plan

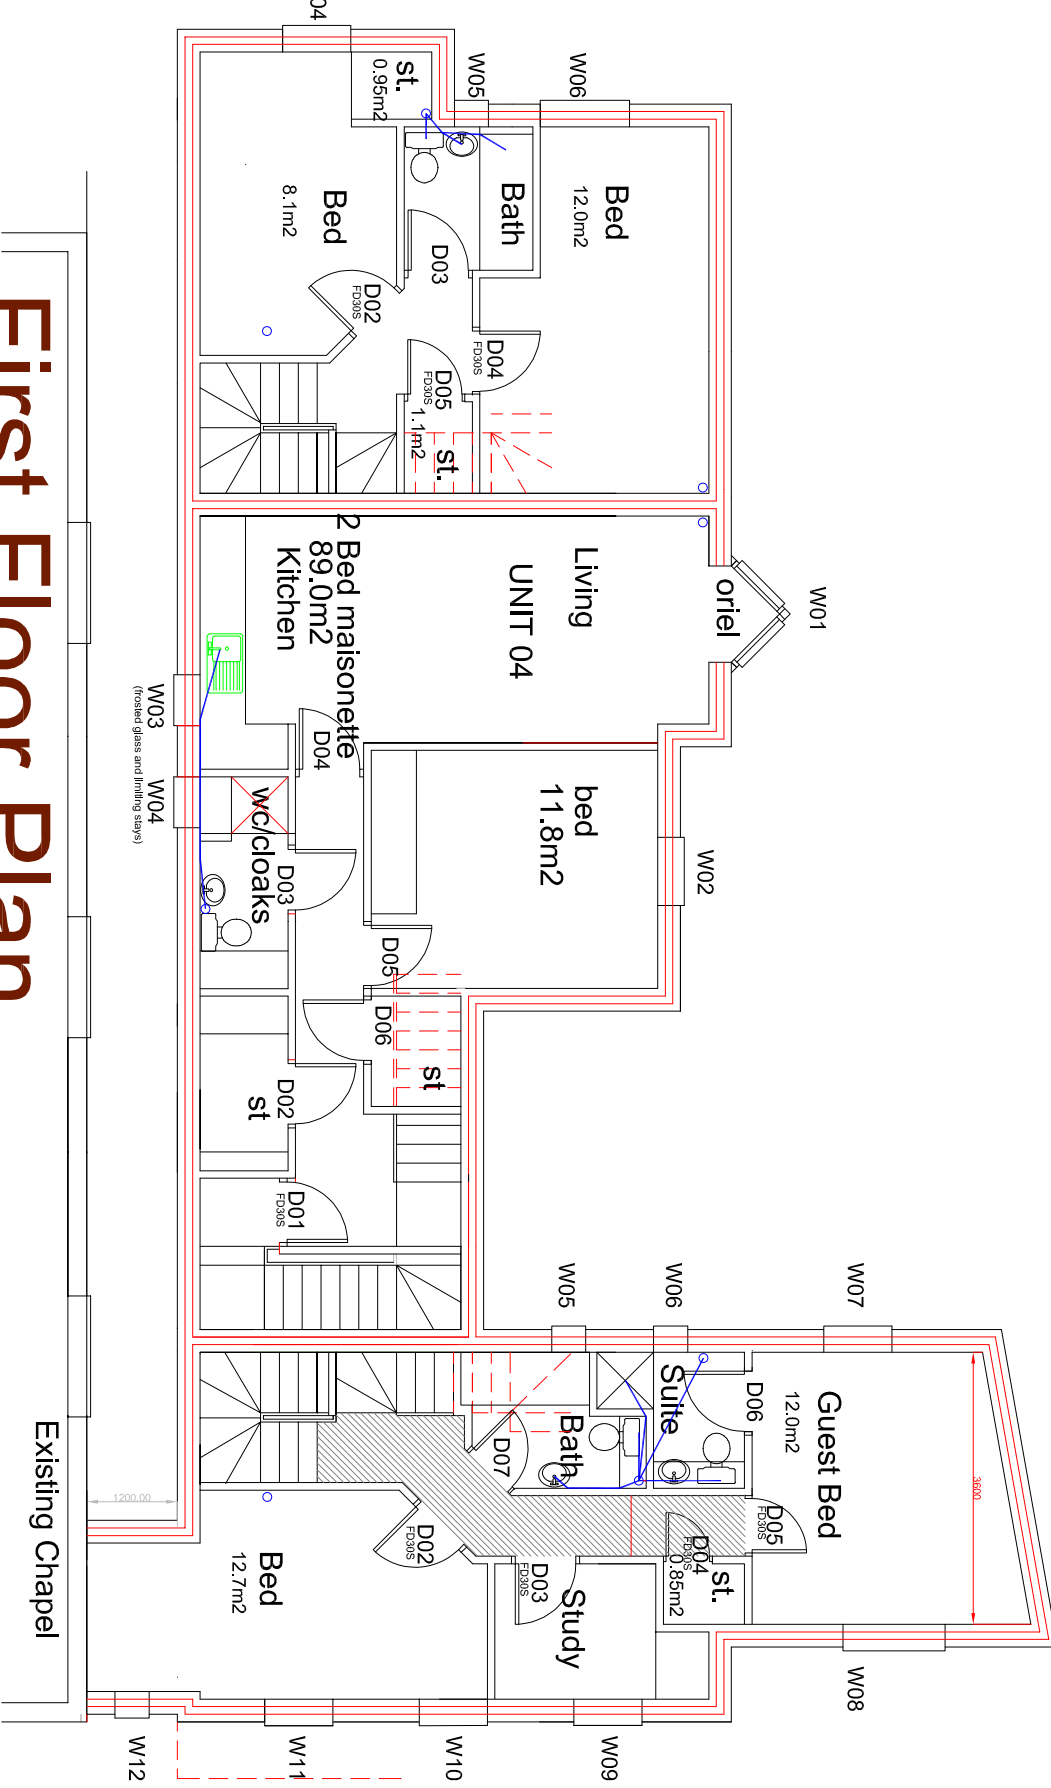


First Floor Plan

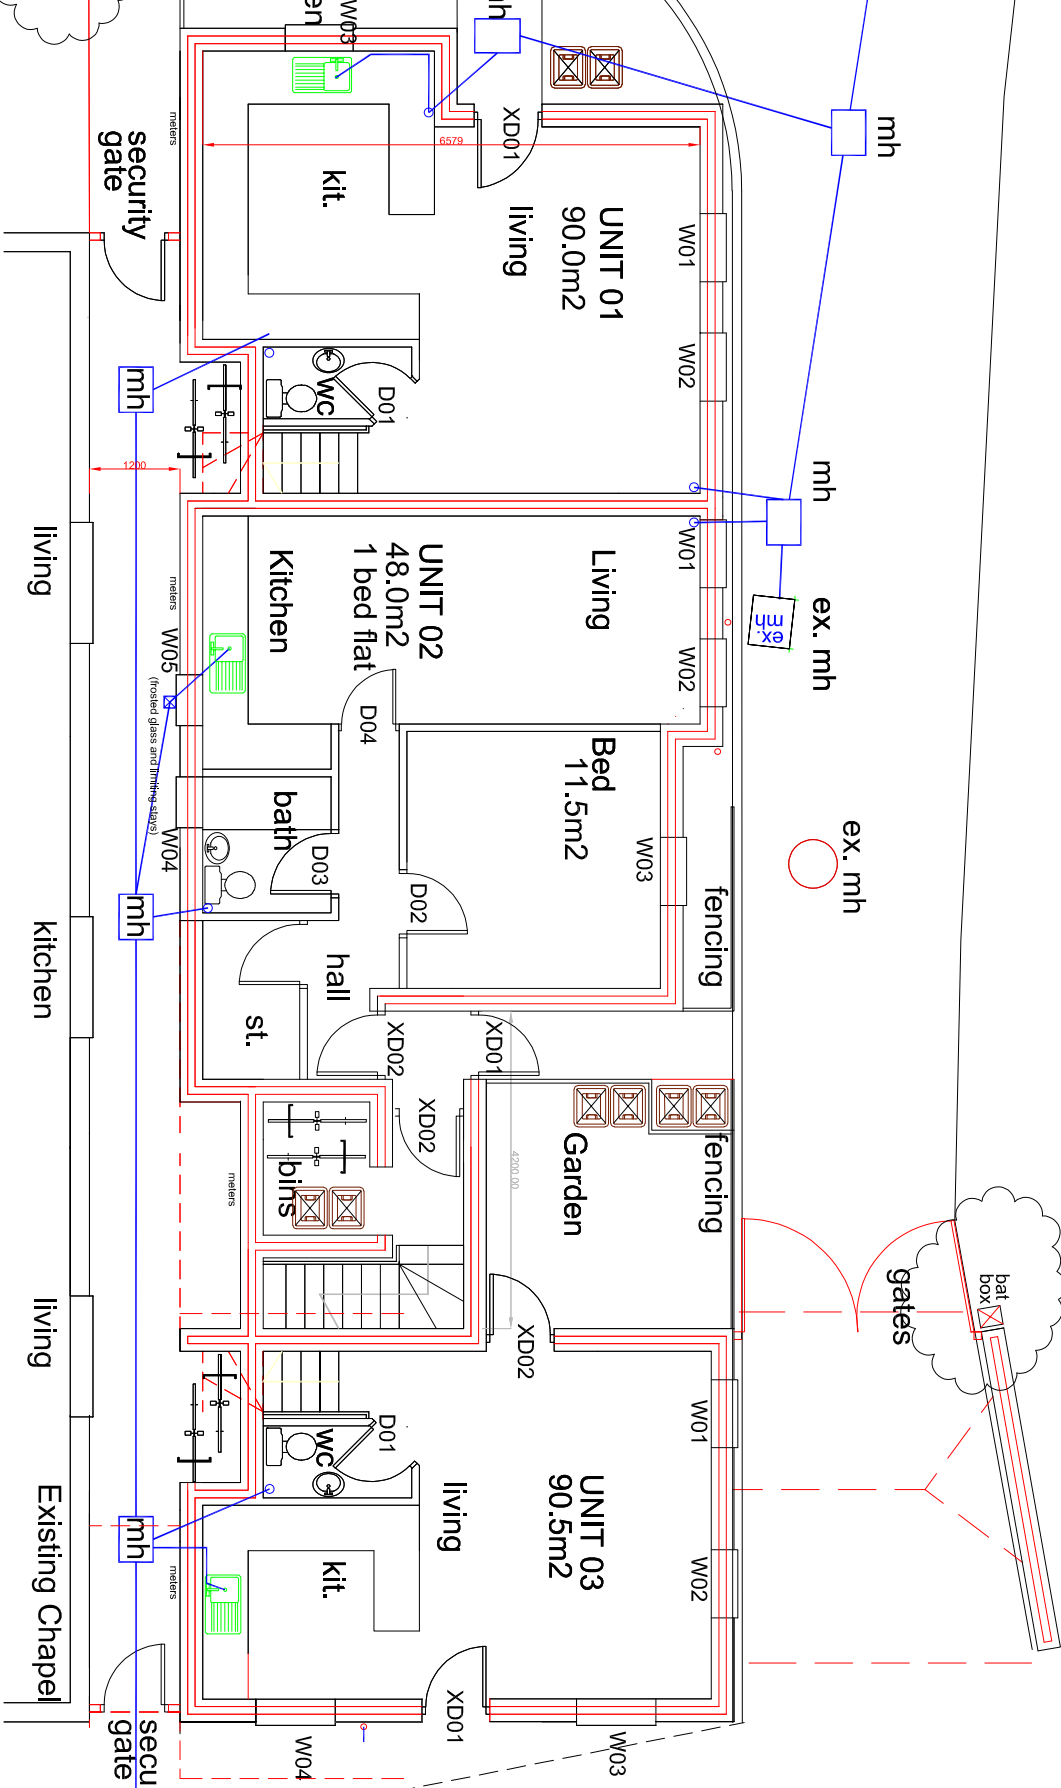


Ground Floor Plan

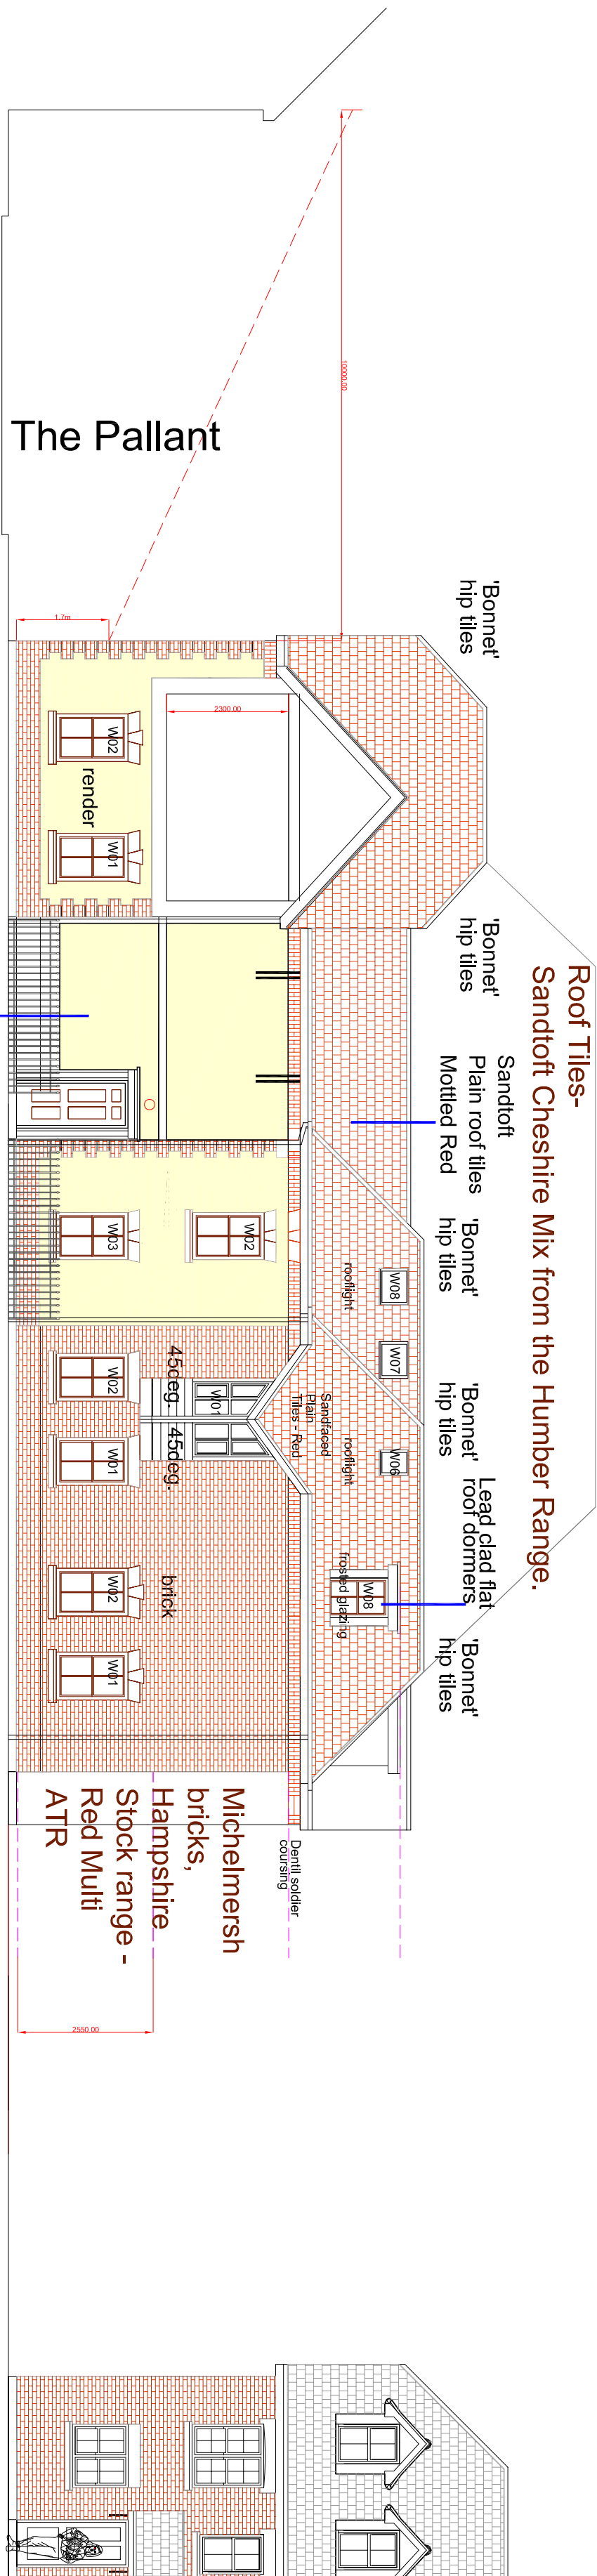


West

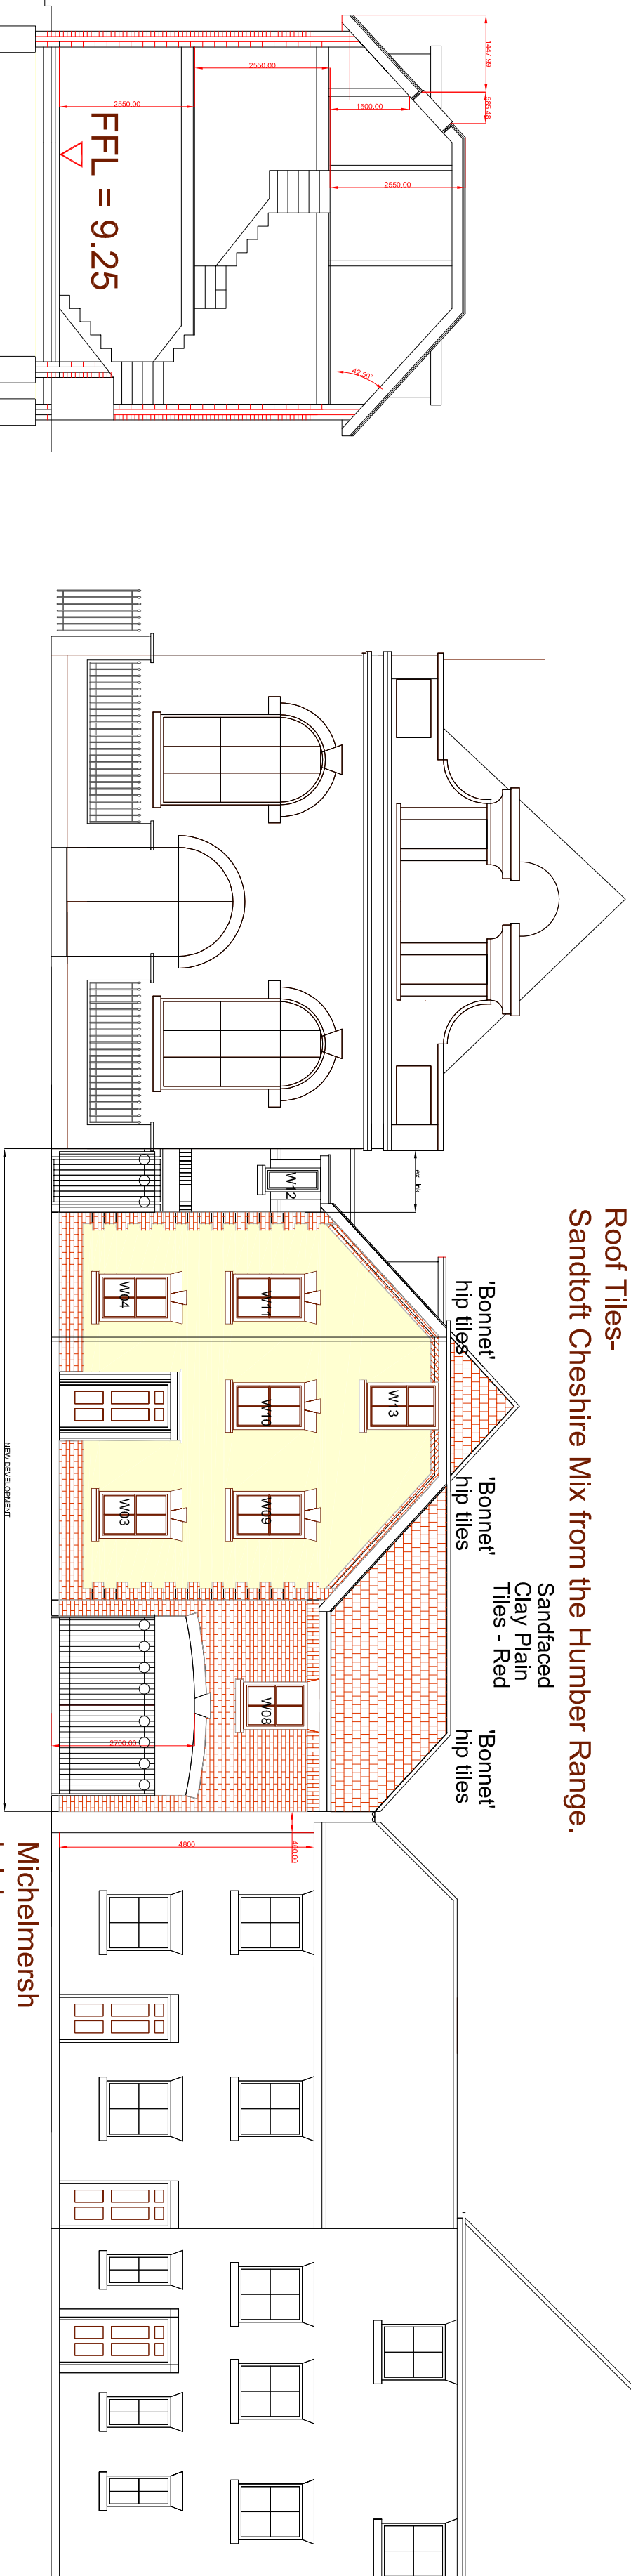

Section A - A

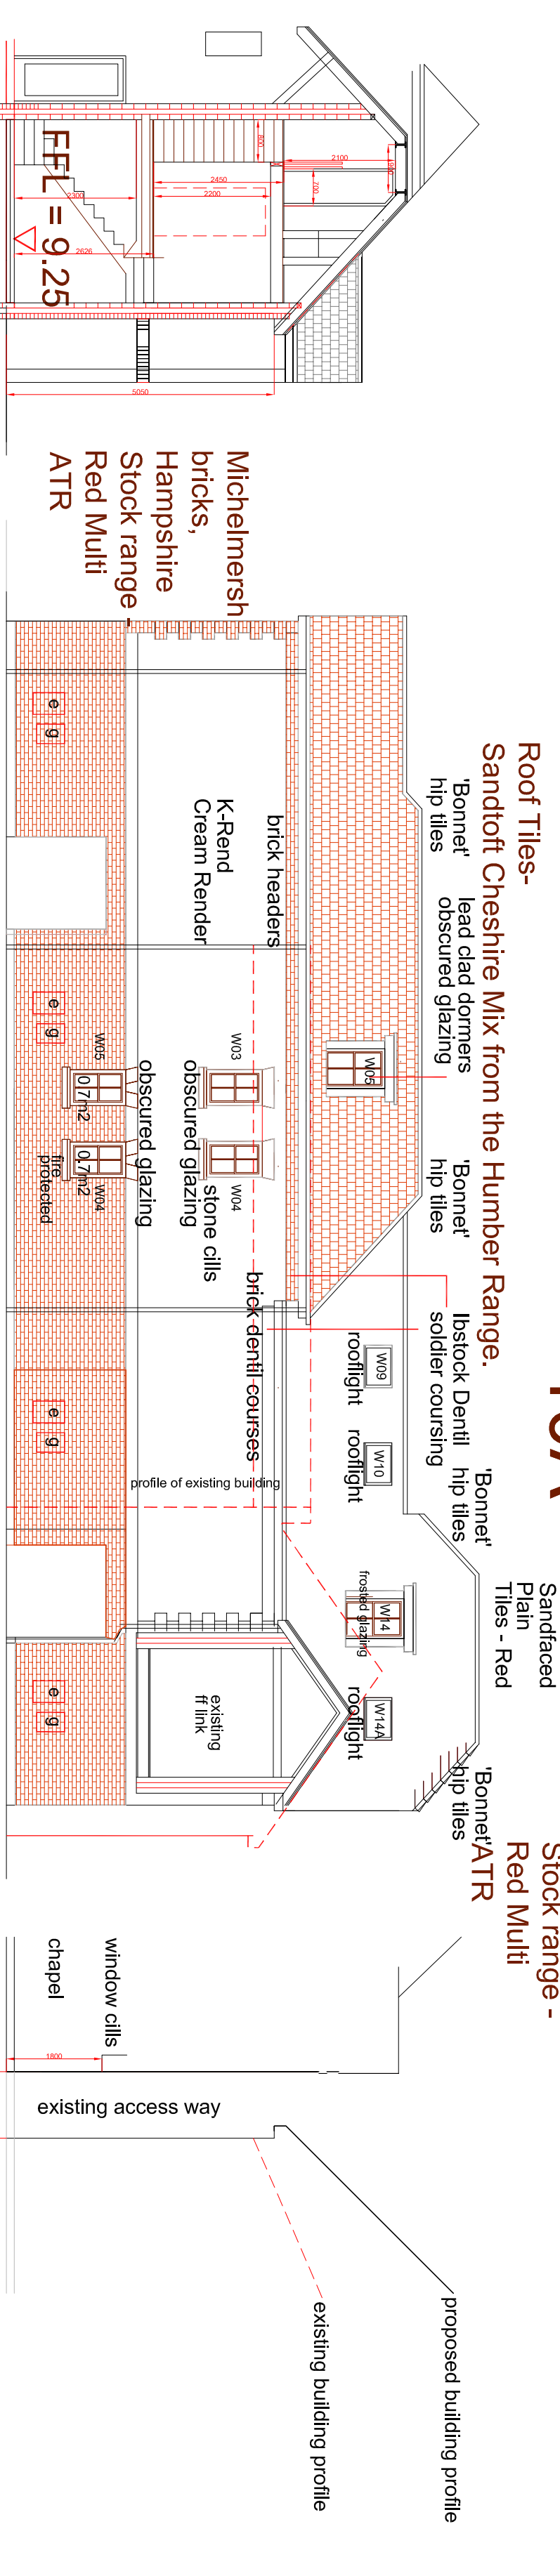

East

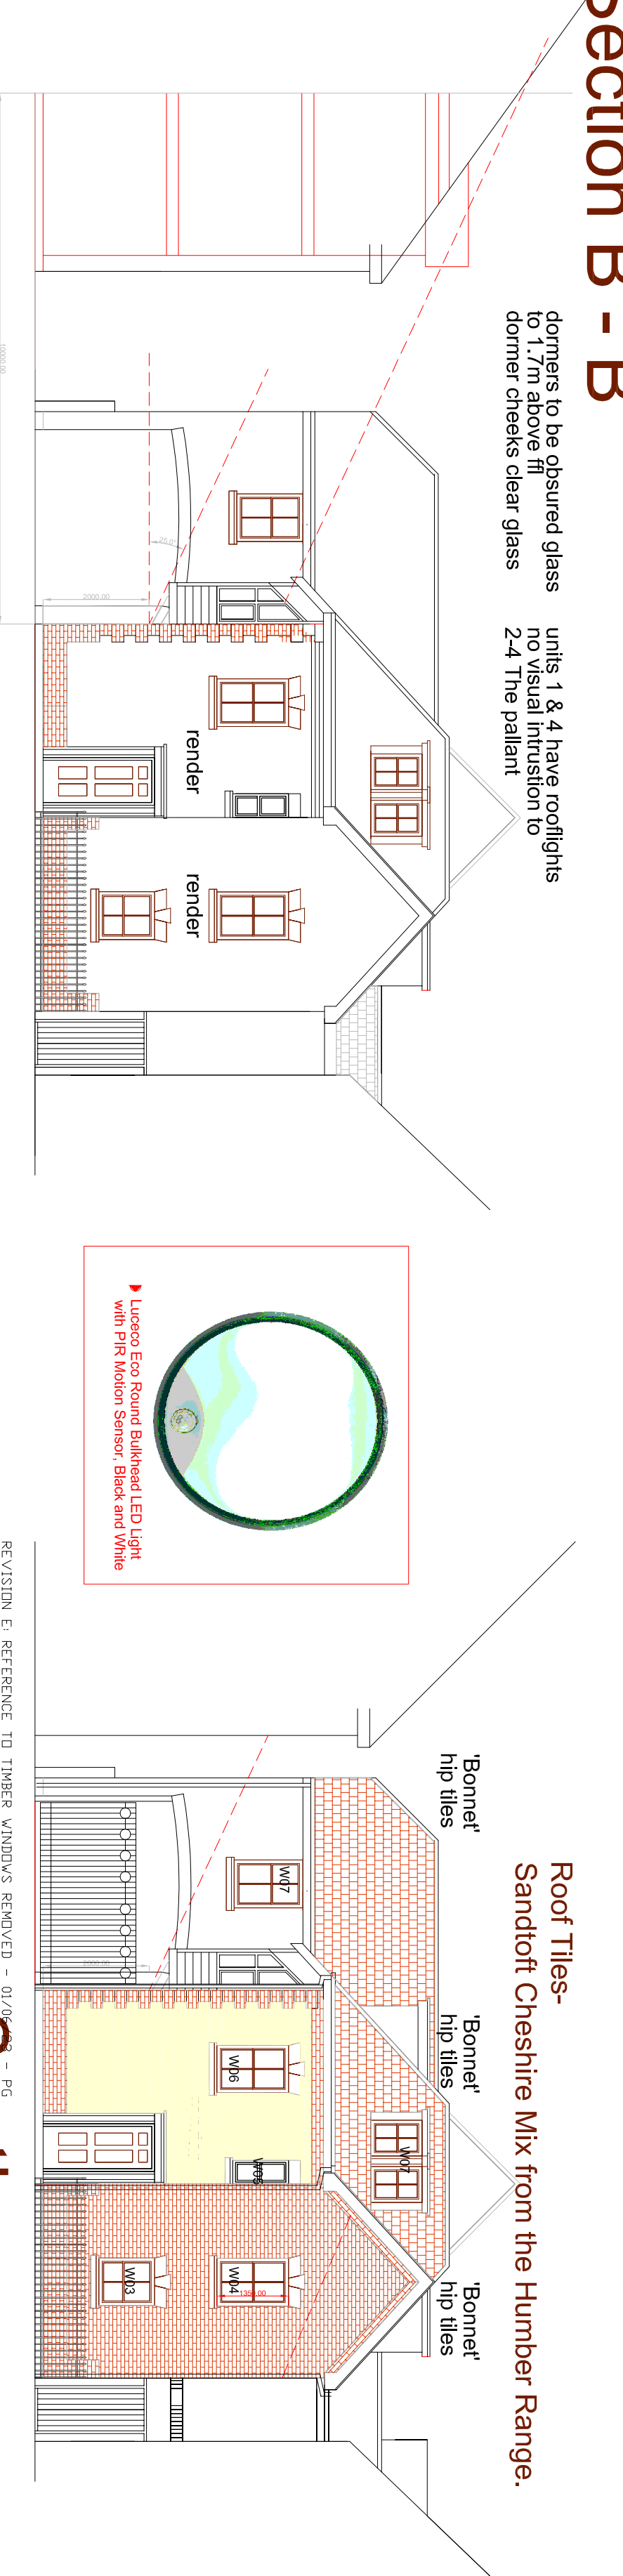

section

Section taken from plane of window

Schedule of Accommodation

Unit 1	90.0m ²	3 Bed House	Private garden area
Unit 2	48.00 m ²	2 Bed Flat	Shared open space
Unit 3	90.5m ²	3 Bed house	Private garden area
Unit 4	89.0 m ²	2 Bed Maisonette	Balcony & shared open space
TOTAL	308.0 m ²		

South

REVISION E: REFERENCE TO TIMBER WINDOWS REMOVED - 01/06/20 - PG

REVISION D: 3 BED HOUSES ADDED - 16/11/20 - PG

REVISION C: 3 BED HOUSES ADDED - 16/11/20 - PG

REVISION B: AMENDED - 06/11/20 - PG

REVISION A: AMENDED - 16/10/20 - PG

SCALE

TITLE

DATE

1/1/00

Residential Proposals - Revised

10A, The Pallant - Havant

General Arrangement

19/01/P01

PETER GALLOWAY PARTNERSHIP

ARCHITECTS

HAVENT

TEL: 02392 483153

W03 07808 483562

E-MAIL: peter@gallowayarchitects.co.uk