


Note:
Do not Scale from this Drawing (except for planning approval).
All dimensions are in millimetres and to be checked on site.
All Dimensions relating to subcontractors or suppliers work
must be checked and agreed between the main contractor and
the sub-contractors and suppliers.

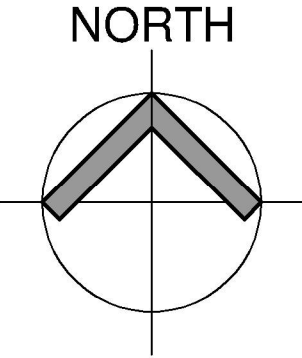


LOCATION PLAN
SCALE 1:1250

Ordnance Survey © Crown Copyright 2023. All rights reserved.
Licence Number 100022432




BLOCK PLAN
SCALE 1:500

SCALE BAR 1:500

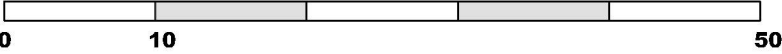

SCALE BAR 1:1250

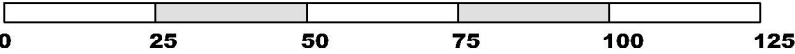

DRAWING TITLE - PLANNING APPLICATION LOCATION & BLOCK PLAN		DATE - March 2023		SCALE - 1:1250 & 1:500 @ A3		grp architectural design t. 07747 011252 e. gavin.page77@gmail.com
CLIENT - Mr & Mrs Talbot, 22 Alder Moor Road, Purbrook, Hants.		DRN - gp	CHK - -	DRAWING REF - 22221 PL302	Rev -	