


Location Plan - Land east of Manor Farm Close, Denvilles, Emsworth

Scale: 1:1250 @ A4

Date: 28/07/2023

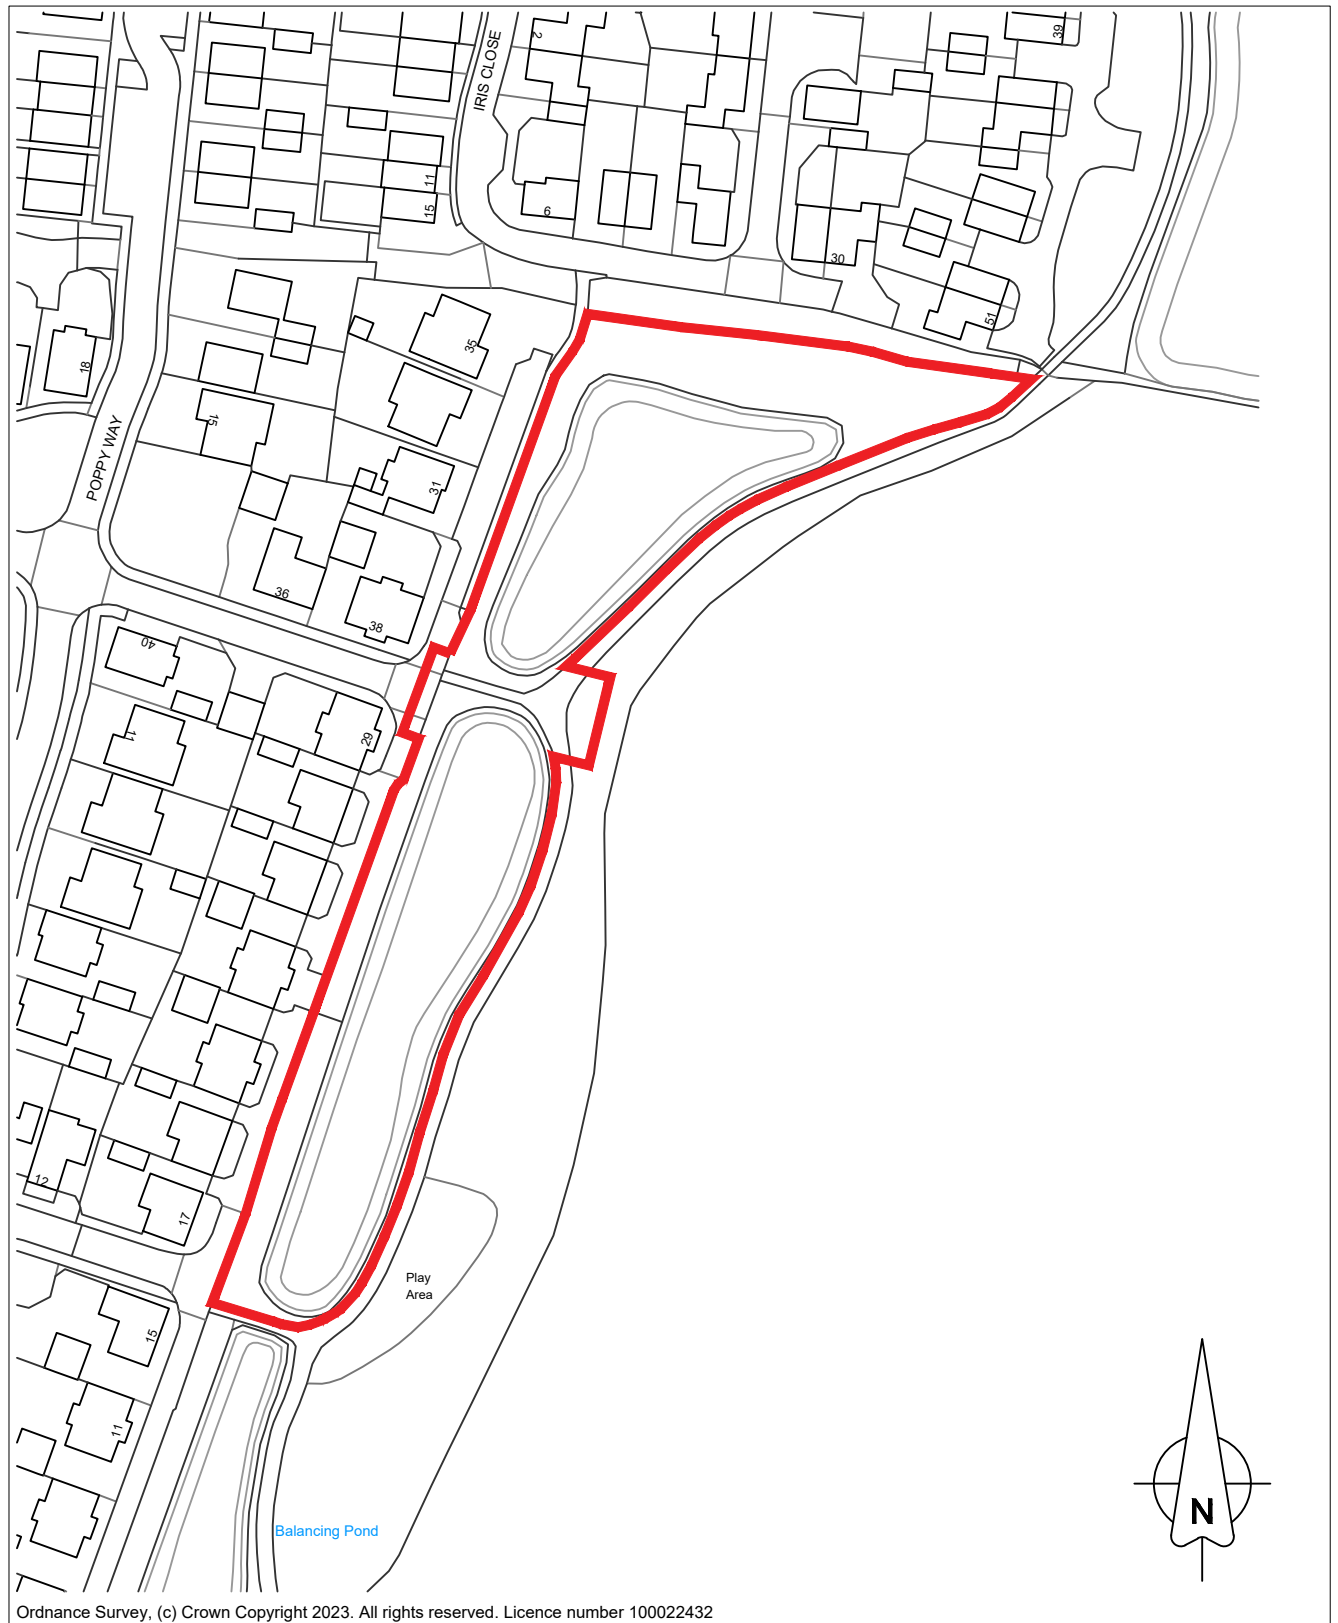

1:1250

