


This drawing may be scaled with reference to the scale bar for planning application purposes only. Do not scale for any other purpose, use only annotated dimensions. All dimensions are to be checked by parties using the drawing, and any errors or omissions are to be reported to James Potter Associates Ltd.

Rev.	Date	Note	Author	Checked
-	dd/mm/yy	Note	XXX	XXX

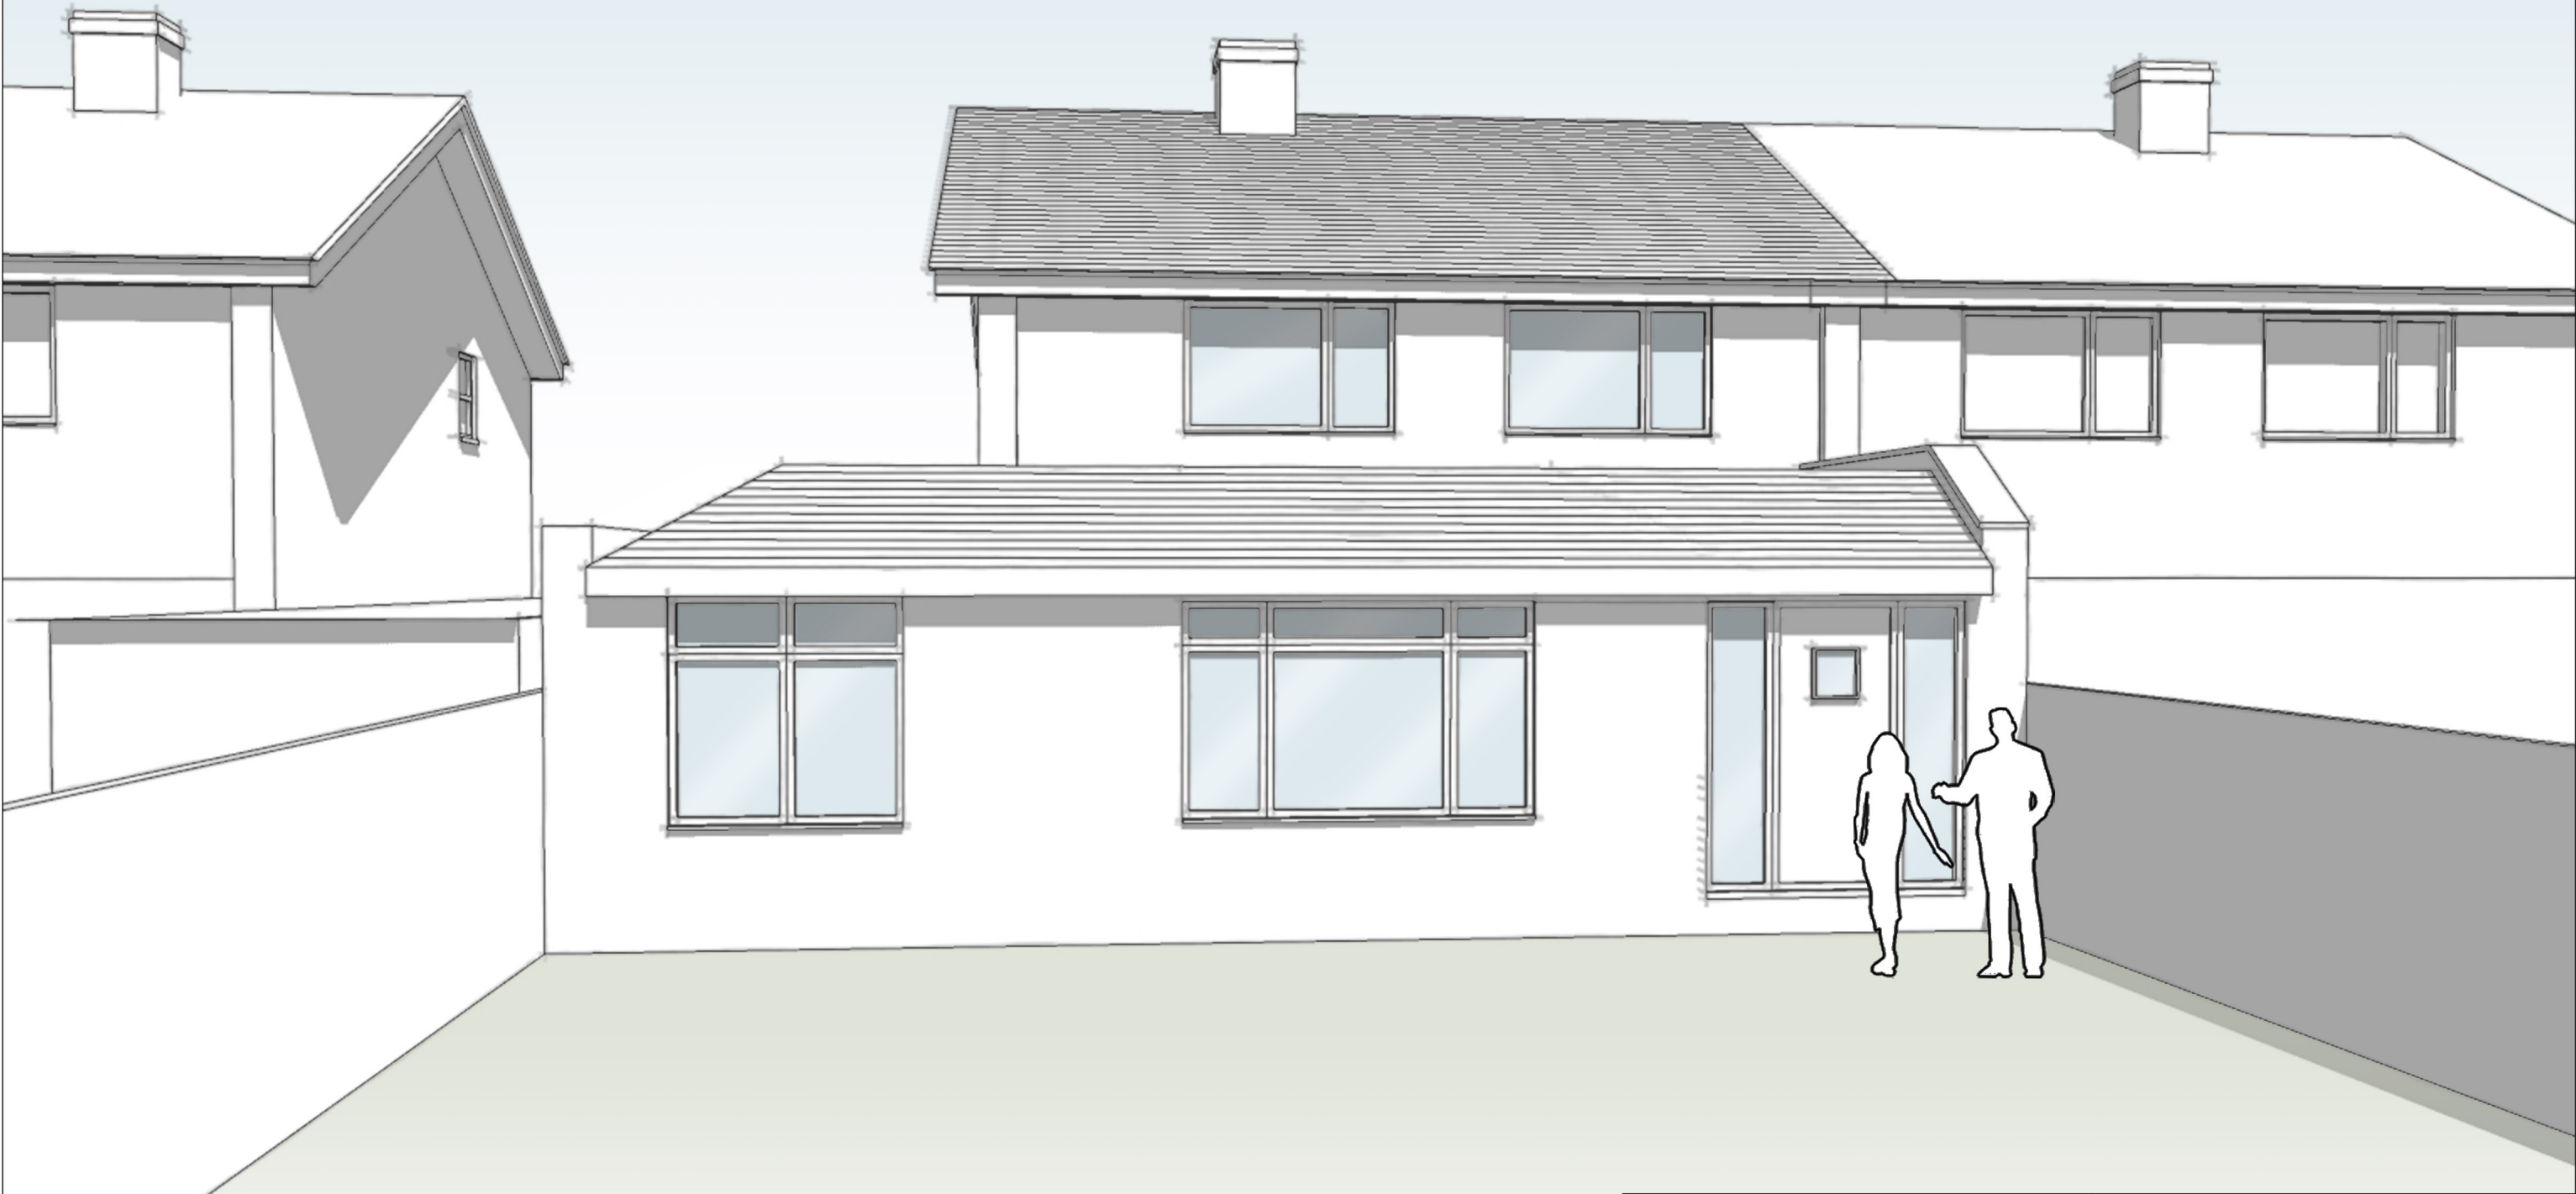

Project	SINGLE STORY REAR & SIDE EXTENSIONS 37 GREAT COPSE DRIVE HAVANT PO9 5BZ					Drawing	INDICATIVE 3D VISUAL			
						Job-Dwg Number	23039-SK-106		Rev.	-
Client	DARREN AINSLEY					 JAMES POTTER ASSOCIATES www.jpa.design JPA - PORTSMOUTH 117 Highland Road, Southsea, Portsmouth, PO4 9DD t. +44(0)2394 002 897				
Status	PLANNING									
Scale	1:100		Sheet Size A3							
Author	JK	Checked	RH	Date	16/10/2023					