
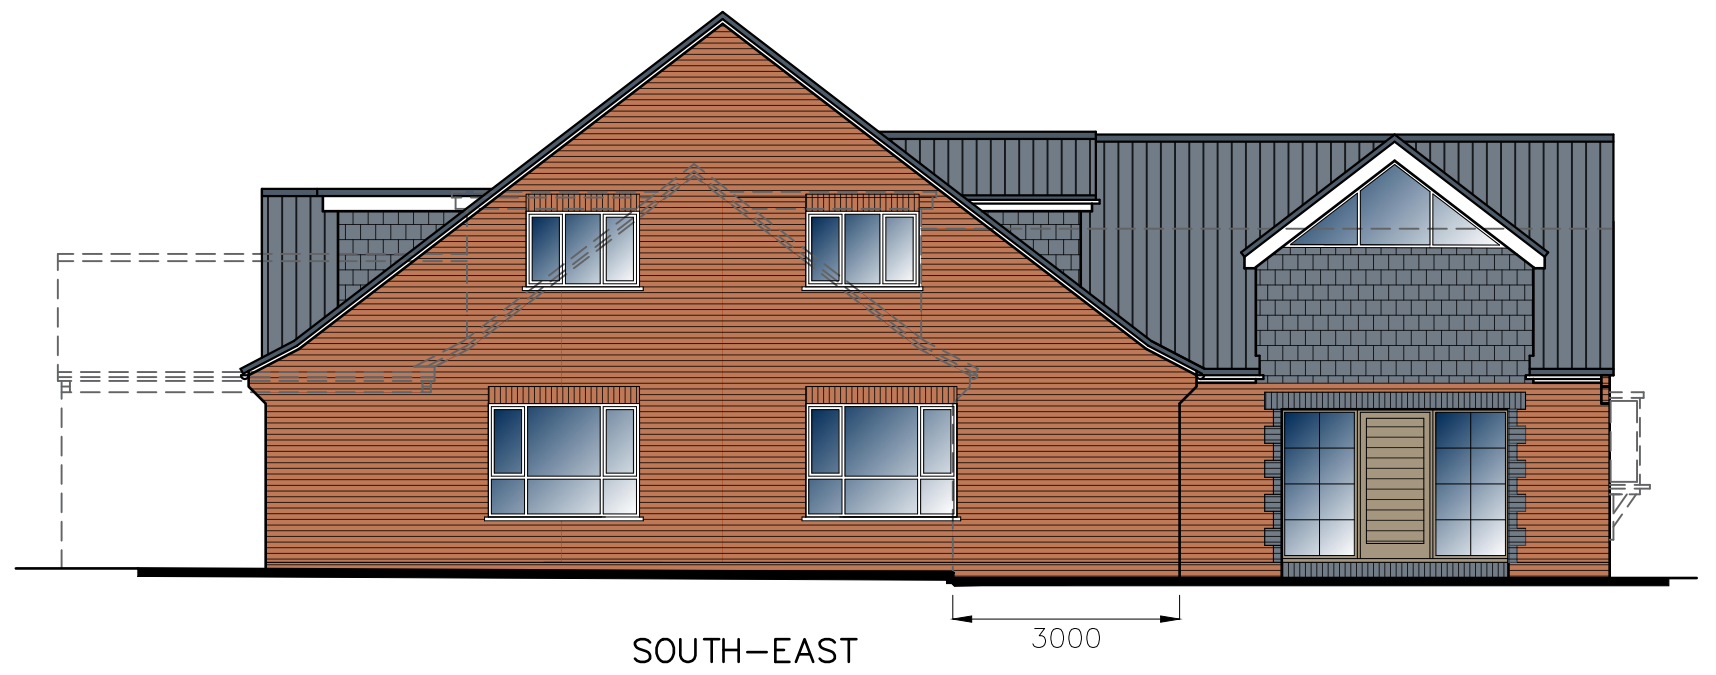
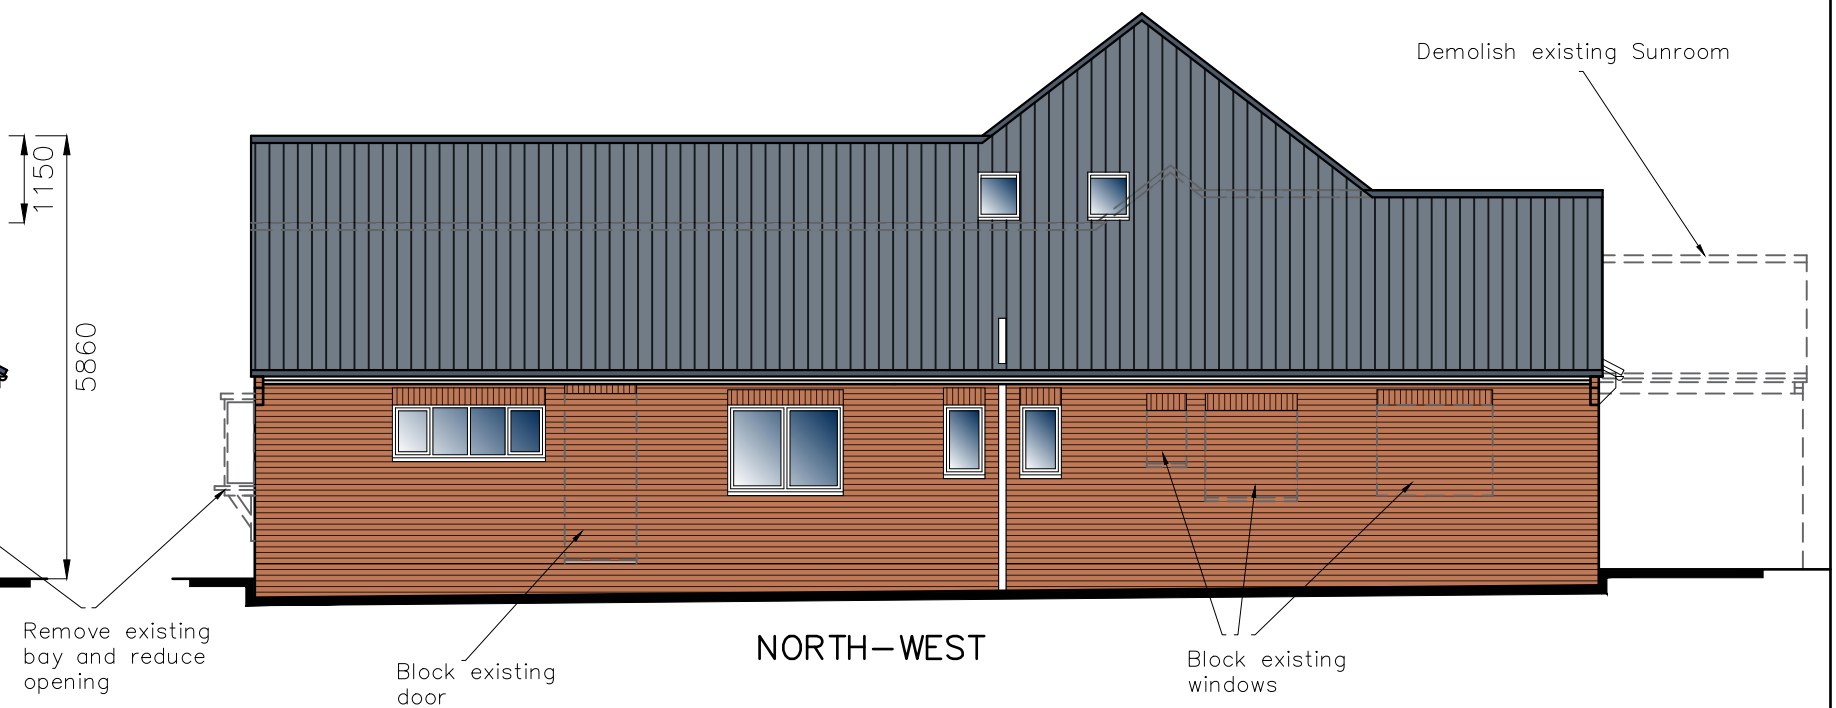


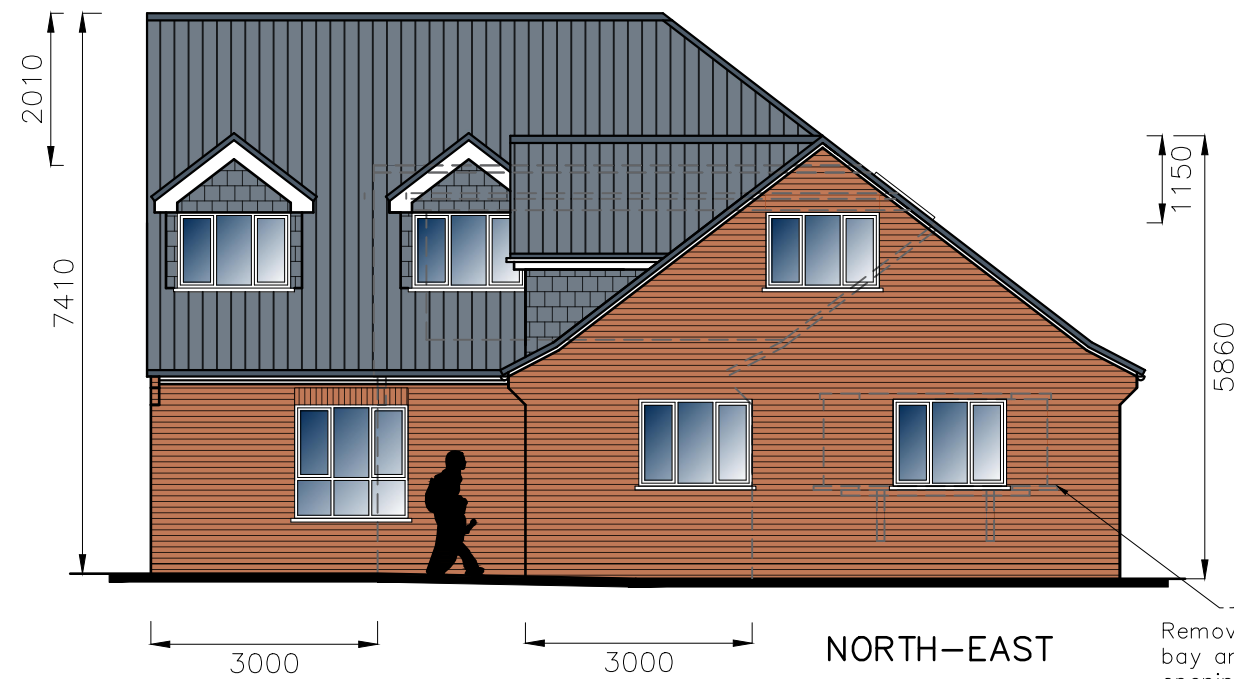

CAAD

Critchley Architecture And Design Ltd.
Contact: 02392 474 919 | info@caad.online
The Old Brewery, 15E South Street, Havant, PO9 1BU

PROPOSED ELEVATIONS

Revisions
a) Note/Date/Initial
b)
c)
d)

1 Hart Plain Avenue,
Waterlooville,
PO8 8RP

Scale A1=1:50, A3=1:100
Drawn JHL
Date 26/10/2023

22055-521⁰

10m

20m

30m

40m