
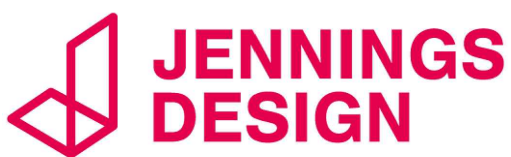


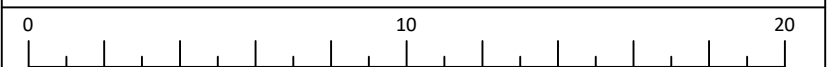

- GENERAL NOTES**
1. This plan has been prepared for the submission and approval under Town and Country Planning only.
 2. Fuel installation to be fully compliant with all relevant current Licensing and Environmental Standard and Regulations.
 3. Any advertisement shown is subject to a separate application.
 4. Site levels to be detailed by engineer
- GENERAL SITE NOTES**
- BUILDING MATERIALS**
Refer to Proposed Building Elevations Sheet.
- KEY:**
-  Fascia, Capping and Glazing - Umbra Grey RAL 7022
 -  Isoclad Composite Panel in Hamlet RAL 9002
 -  Havwood H0940 Chocolate Vertically laid Trekker boards
 -  Glazing (By others) frames un Umbra Grey RAL 7022

PLANNING			
PROJECT Euro Garages 181 A3023 Havant Road Hayling Island PO11 0LG			
TITLE Proposed Elevations			
CLIENT Euro Garages			
 8 Feast Field, Horsforth, Leeds, West Yorkshire, LS18 4TJ www.jennings-design.com 01274 395422 office@jennings-design.com			
Drawn: GE	Check: HJ	Scale: 1:200 @ A1	Date: Jan '23
Plan Number: 221034 - 103			
 SCALE - METRES - 1:200			