

Mike Hughes
Creek Cottage, Beach Road
Garden Masterplan



GOLD
MEDAL





KEY

- Existing hedge
- New hedge
- Lawn area
- Planted areas with a high proportion of native and nectar-rich flowers, with long flowering seasons
- Resin bound gravel
- Setts
- Paving
- Decking
- Loose gravel
- Brambles
- Marine grade powder coated steel planters - colour TBC
- Existing Tree
Reduced in size where shown
- New tree - as specified
- Property's Boundary

1

Masterplan Overview
Scale: 1:150

GL

Graduate Landscapes

Lake House
Haslemere Rd, Liphook
Hampshire, GU30 7LG
T: 01428 724 080
www.graduatelandscapes.co.uk

TITLE	Masterplan - Overview	DRAWN BY	Harriet Kingsford		
SITE ADDRESS	41 Beach Road, Emsworth, PO10 7HR	DRAWING NUMBER	BRE-MP-03	REV	E
CLIENT/PROJECT	Mike Hughes	DATE	06/09/2023	SCALE	AS NOTED

1:150 @A3





Existing hedge

New hedge

Lawn area

Planted areas with a high proportion of native and nectar-rich flowers, with long flowering seasons

Resin bound gravel

Setts

Paving

Decking

Loose gravel

Brambles

Marine grade powder coated steel planters - colour TBC


Existing Tree Reduced in size where shown

New tree - as specified

Property's Boundary



2 **Ground Floor Overview**
Scale: 1:150

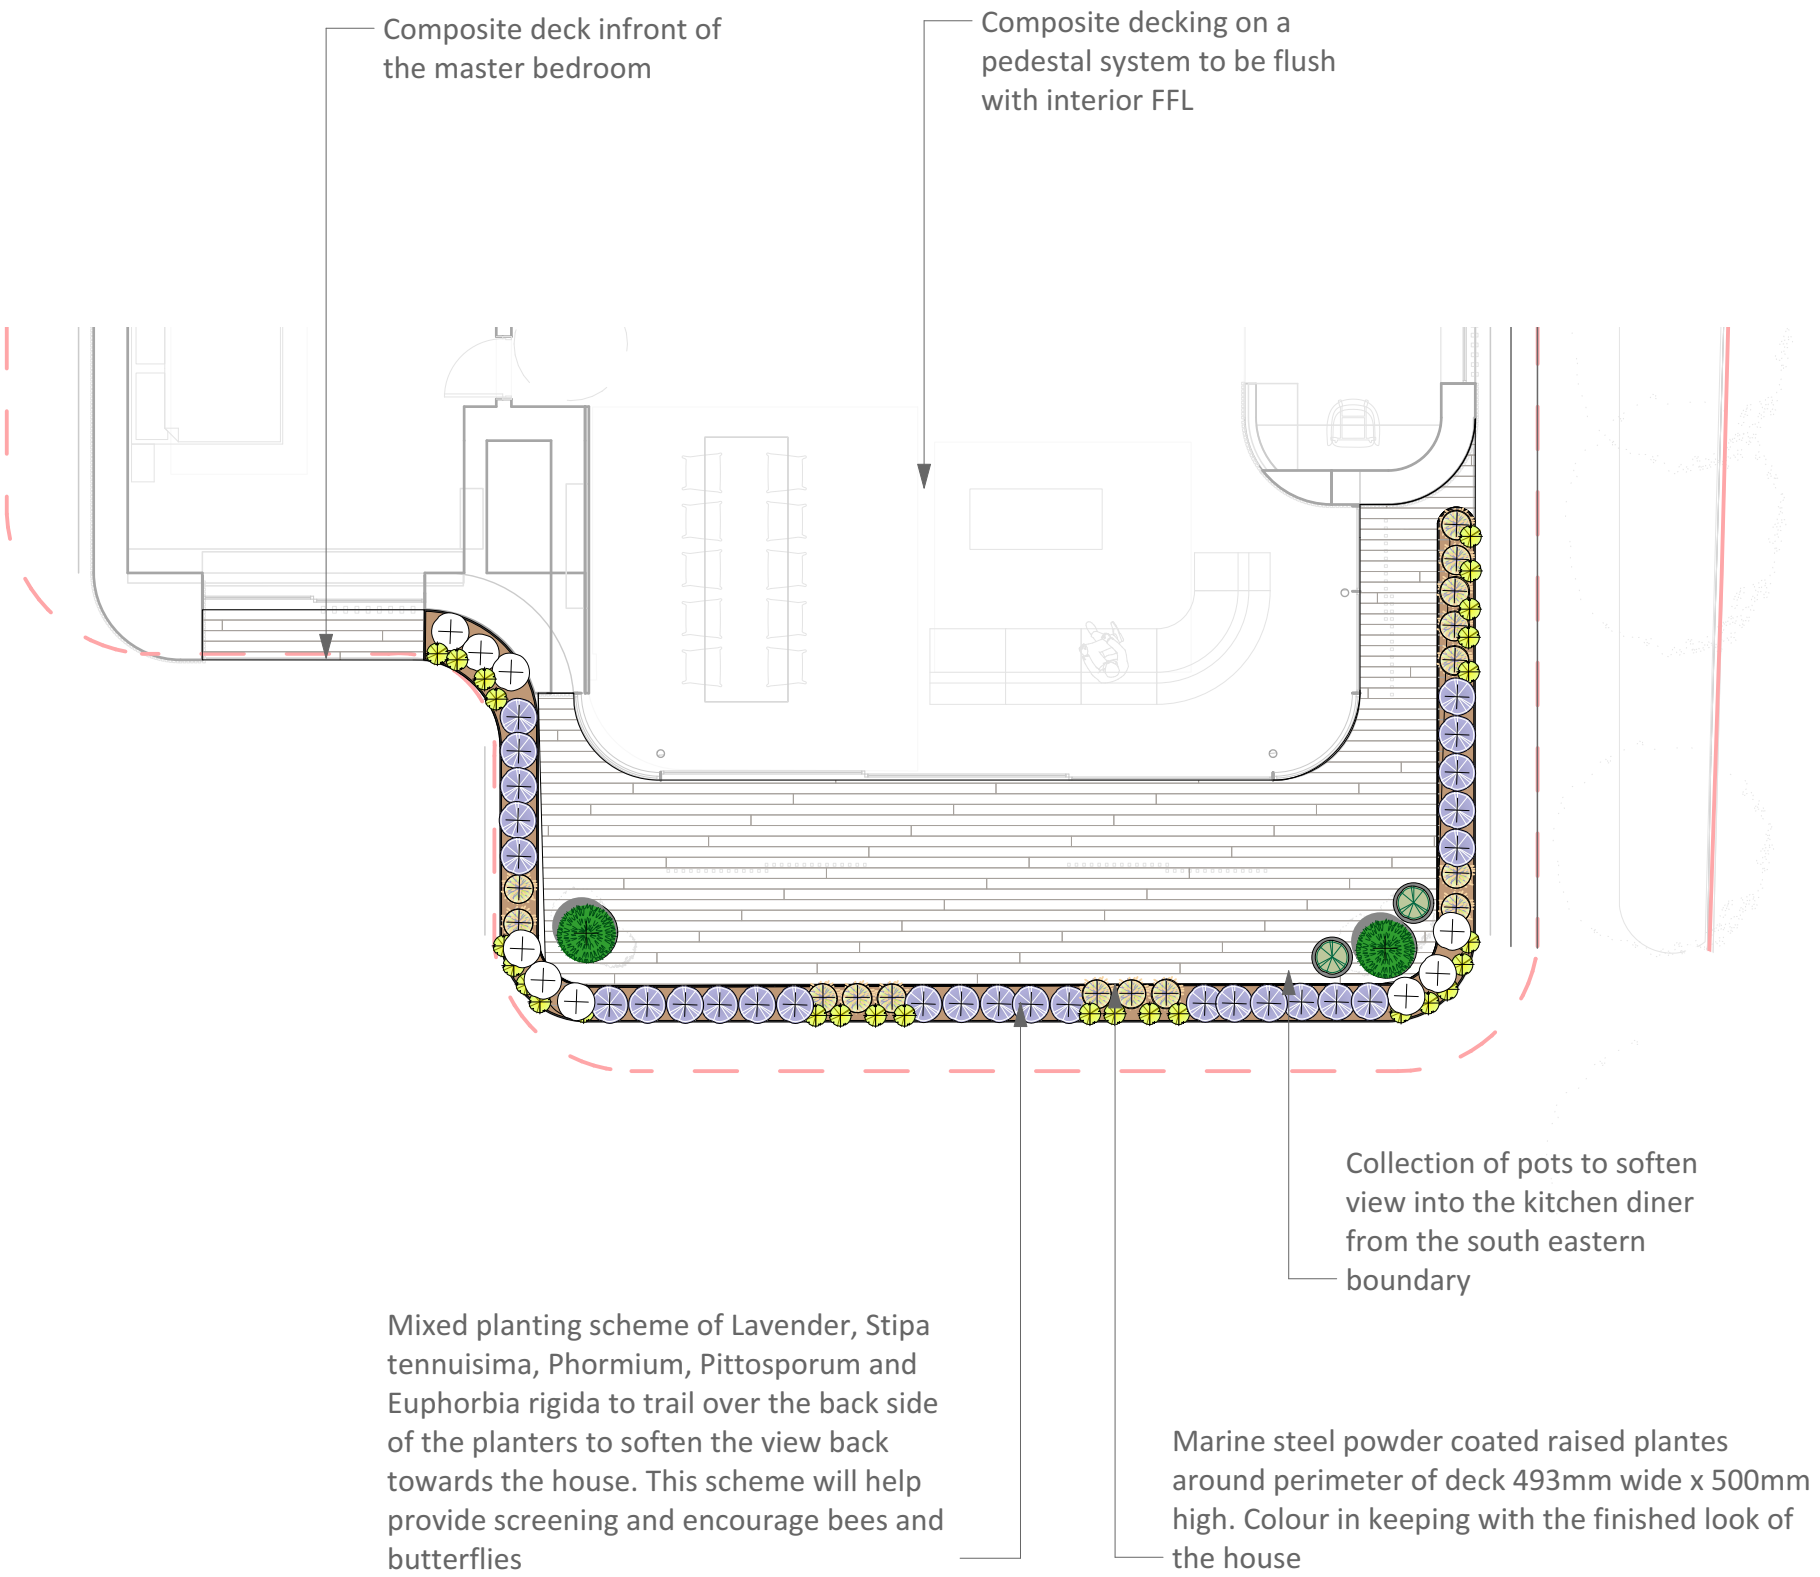

3 **First Floor Balcony Overview**
Scale: 1:100

GL Graduate Landscapes Little House Hoddestone Rd, Liphook Hampshire, GU30 7UG T: 01428 724 080 www.graduatelandscapes.co.uk	title	Masterplan - Annotated	drawn by	Harriet Kingsford		
	site address	41 Beach Road, Emsworth, PO10 7HR	drawing number	BRE-MP-04	rev	E
	client/project	Mike Hughes	date	06/09/2023	scale	AS NOTED

