


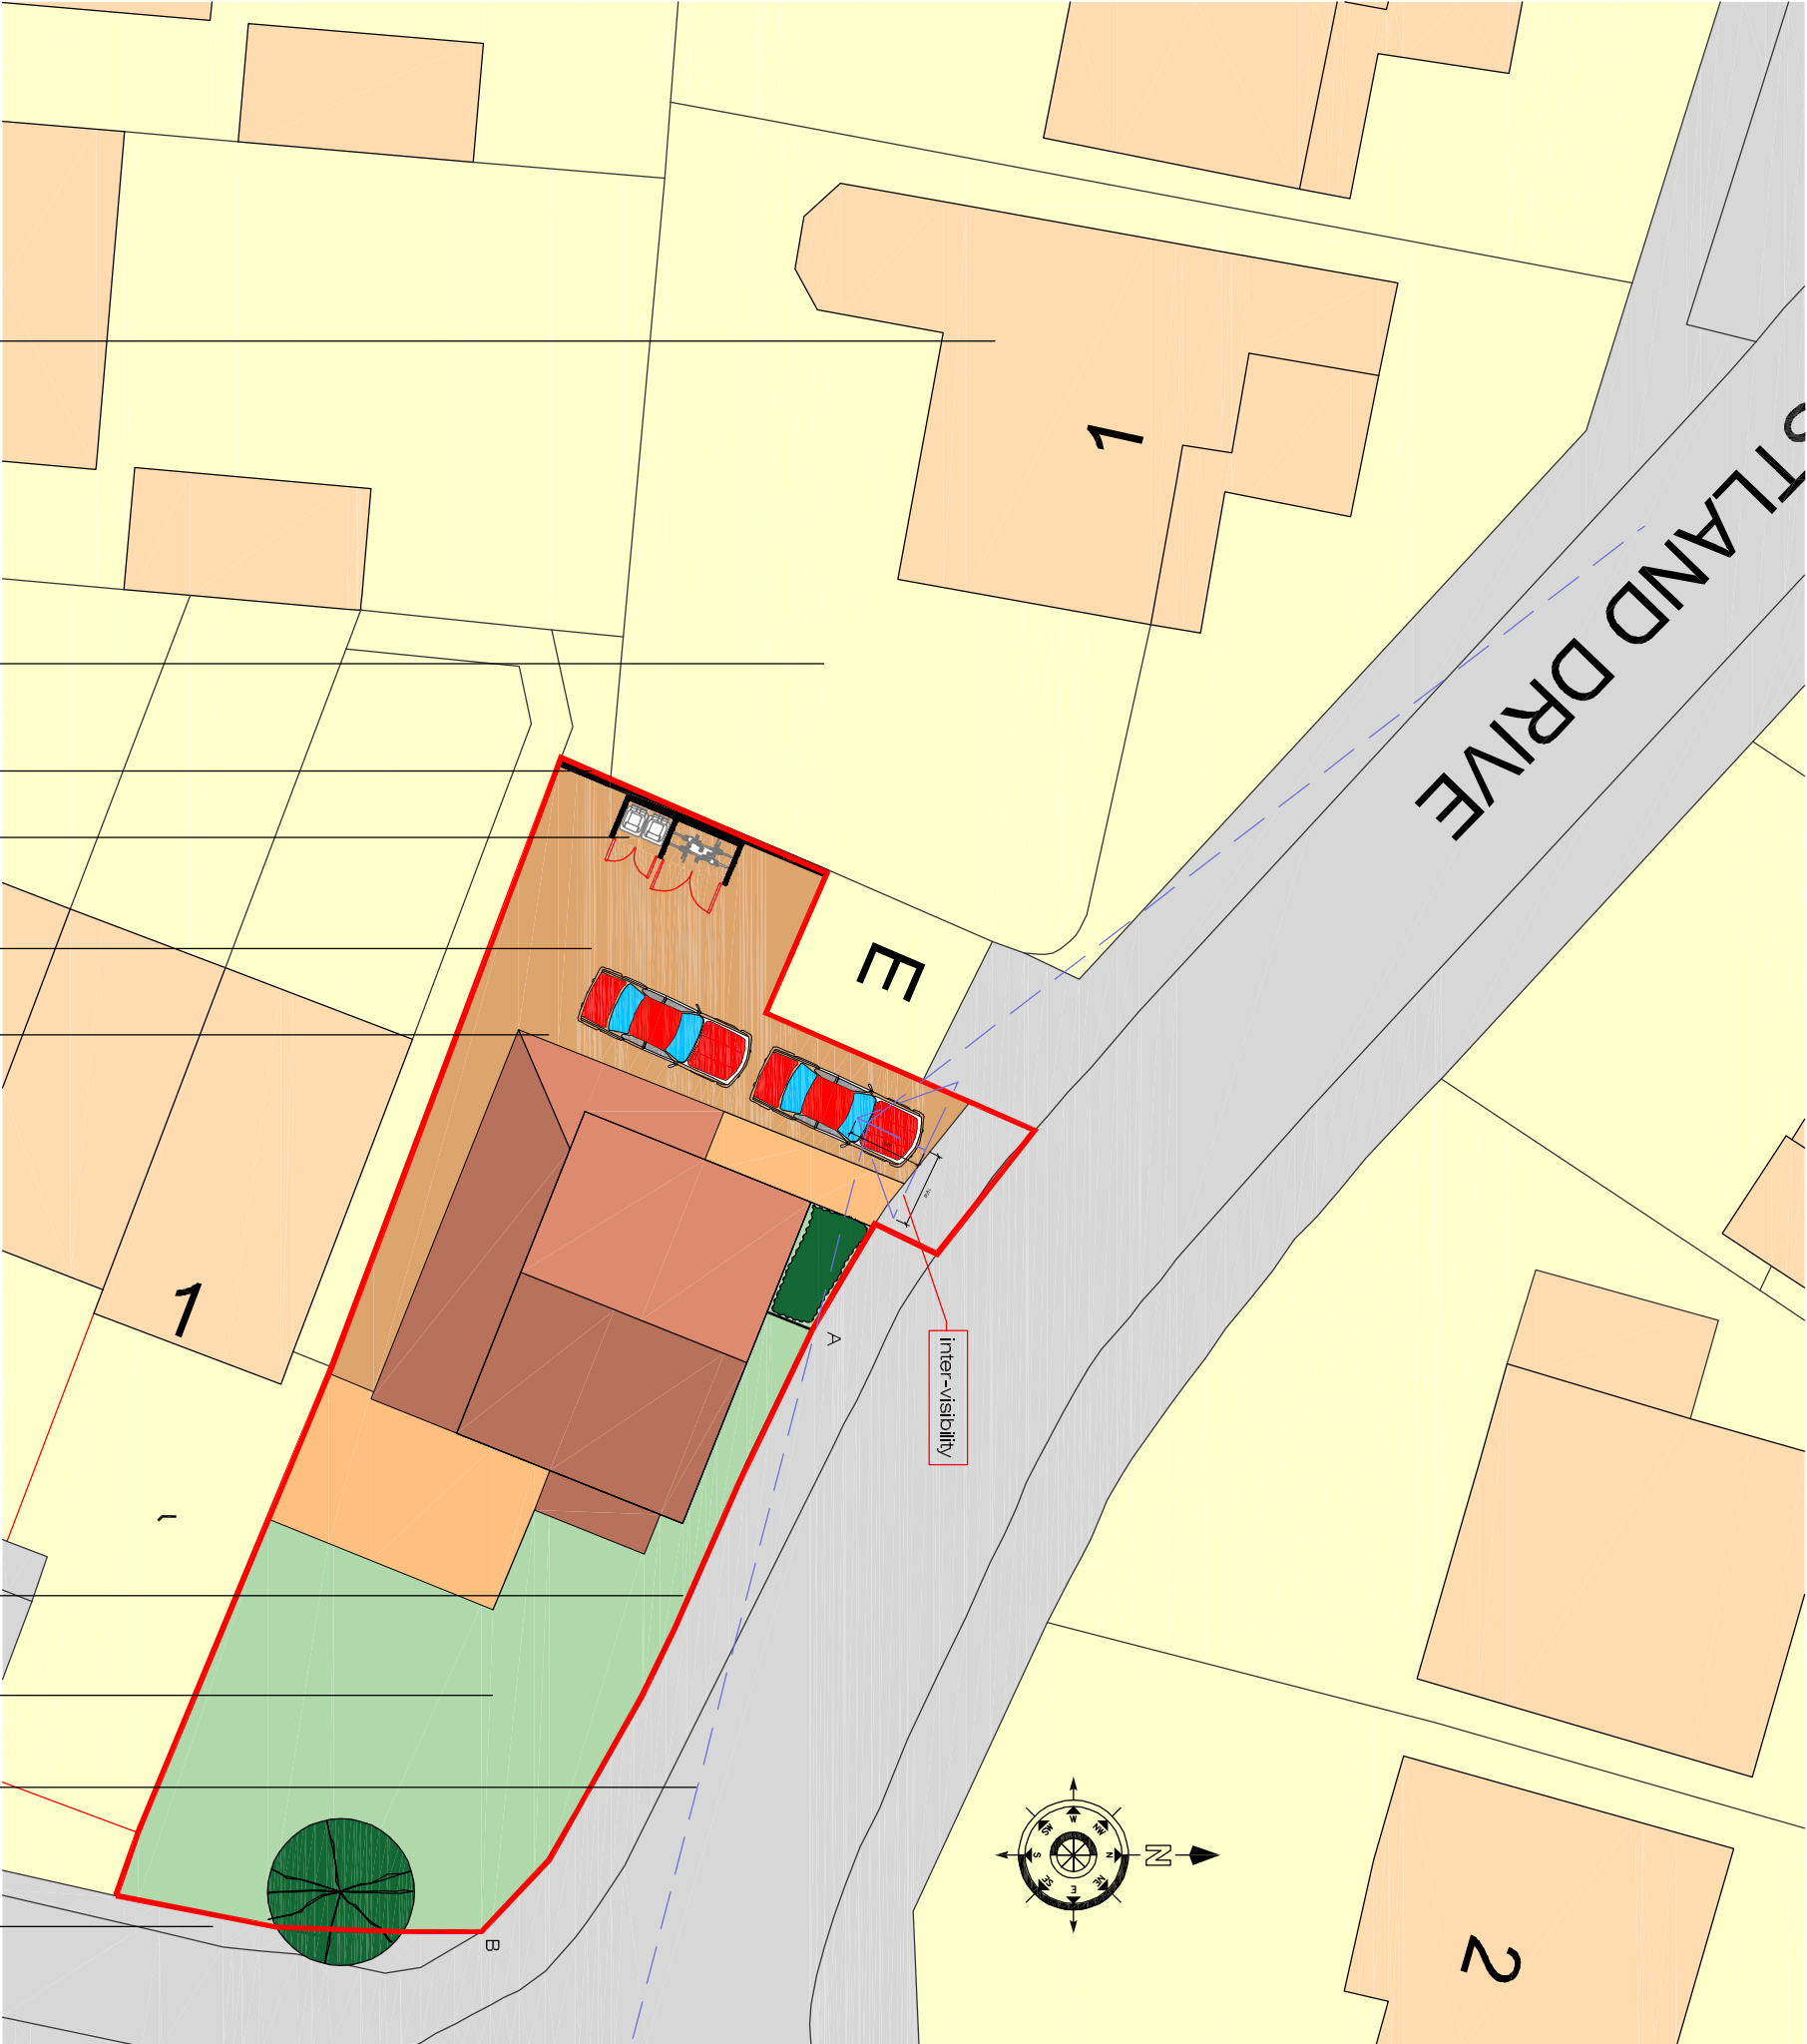

1 retained existing property

2 retained side/ rear garden area

3 new retaining wall adjacent existing electrical sub-station

4 refuse and cycle stores

5 proposed parking area

6 proposed boundary wall A to B

7 proposed garden area with retained and new soft landscaping

8 visibility splay to proposed dropped curb

9 1.8m high softwood fencing

10 electrical charging point

Proposed Elevations



Scale in Metres
0 1 2 3 4 5 for 1:100

Drawing Title:

Proposed Development

Project:

Land Adjacent
1 Westland Drive
Waterlooville

Drawn By:

CRF

Date:

21/12/22

SHEET SIZE:

A2

Approved By:

Date:

Drawing No:

CFA

FULL

BS

Revision:

1/200-100

Scale:

1/200-100

Chris Flint Associates Ltd

CHARTERED SURVEYORS - PROJECT MANAGERS

DEVELOPMENT CONSULTANTS

2 Emerald Close Waterlooville Hants PO7 8NZ

tel: 023 92 432484 fax: 023 92 358554

Email: chrisflintassociates@gmail.com

PLANNING