




0 1 2 3 4 5 scale 1:50. m.
0 2 4 6 8 10 scale 1:100. m.

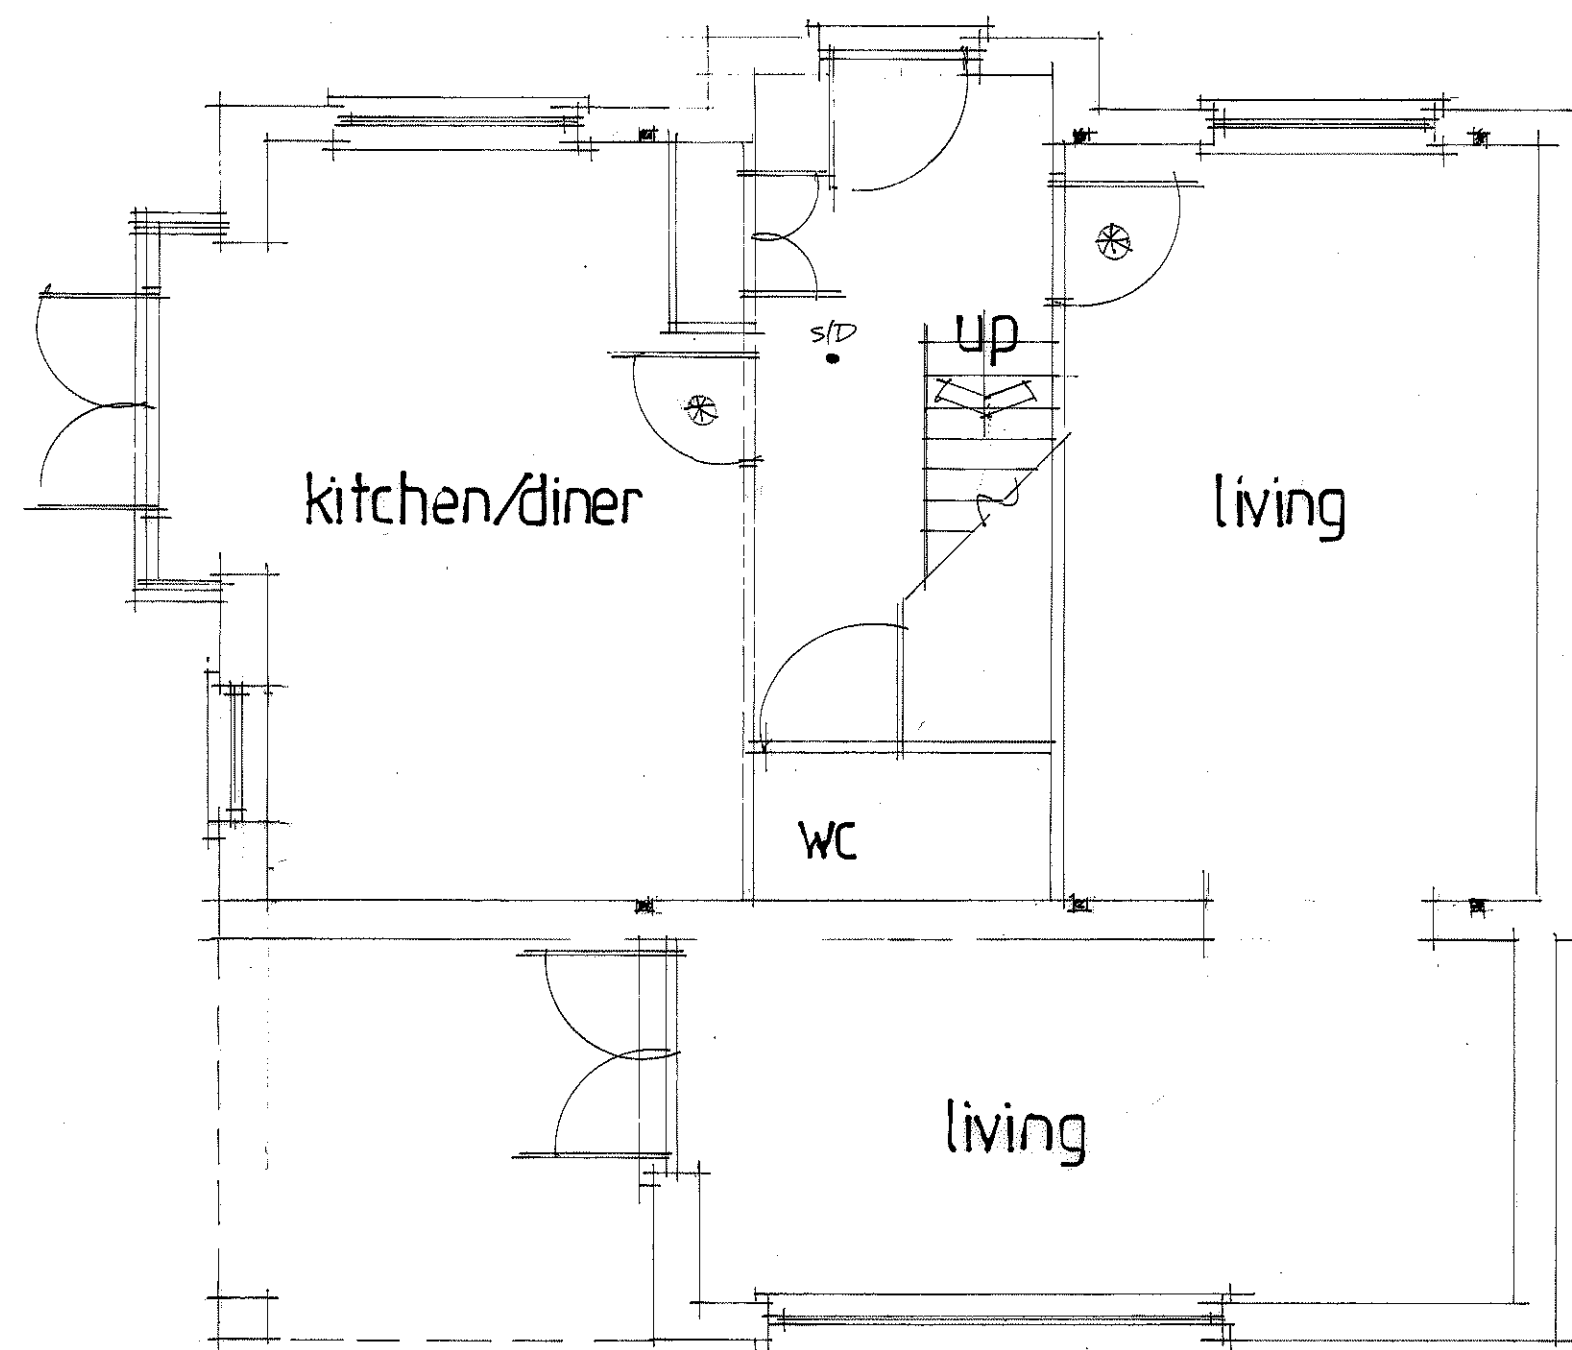

proposed ground floor

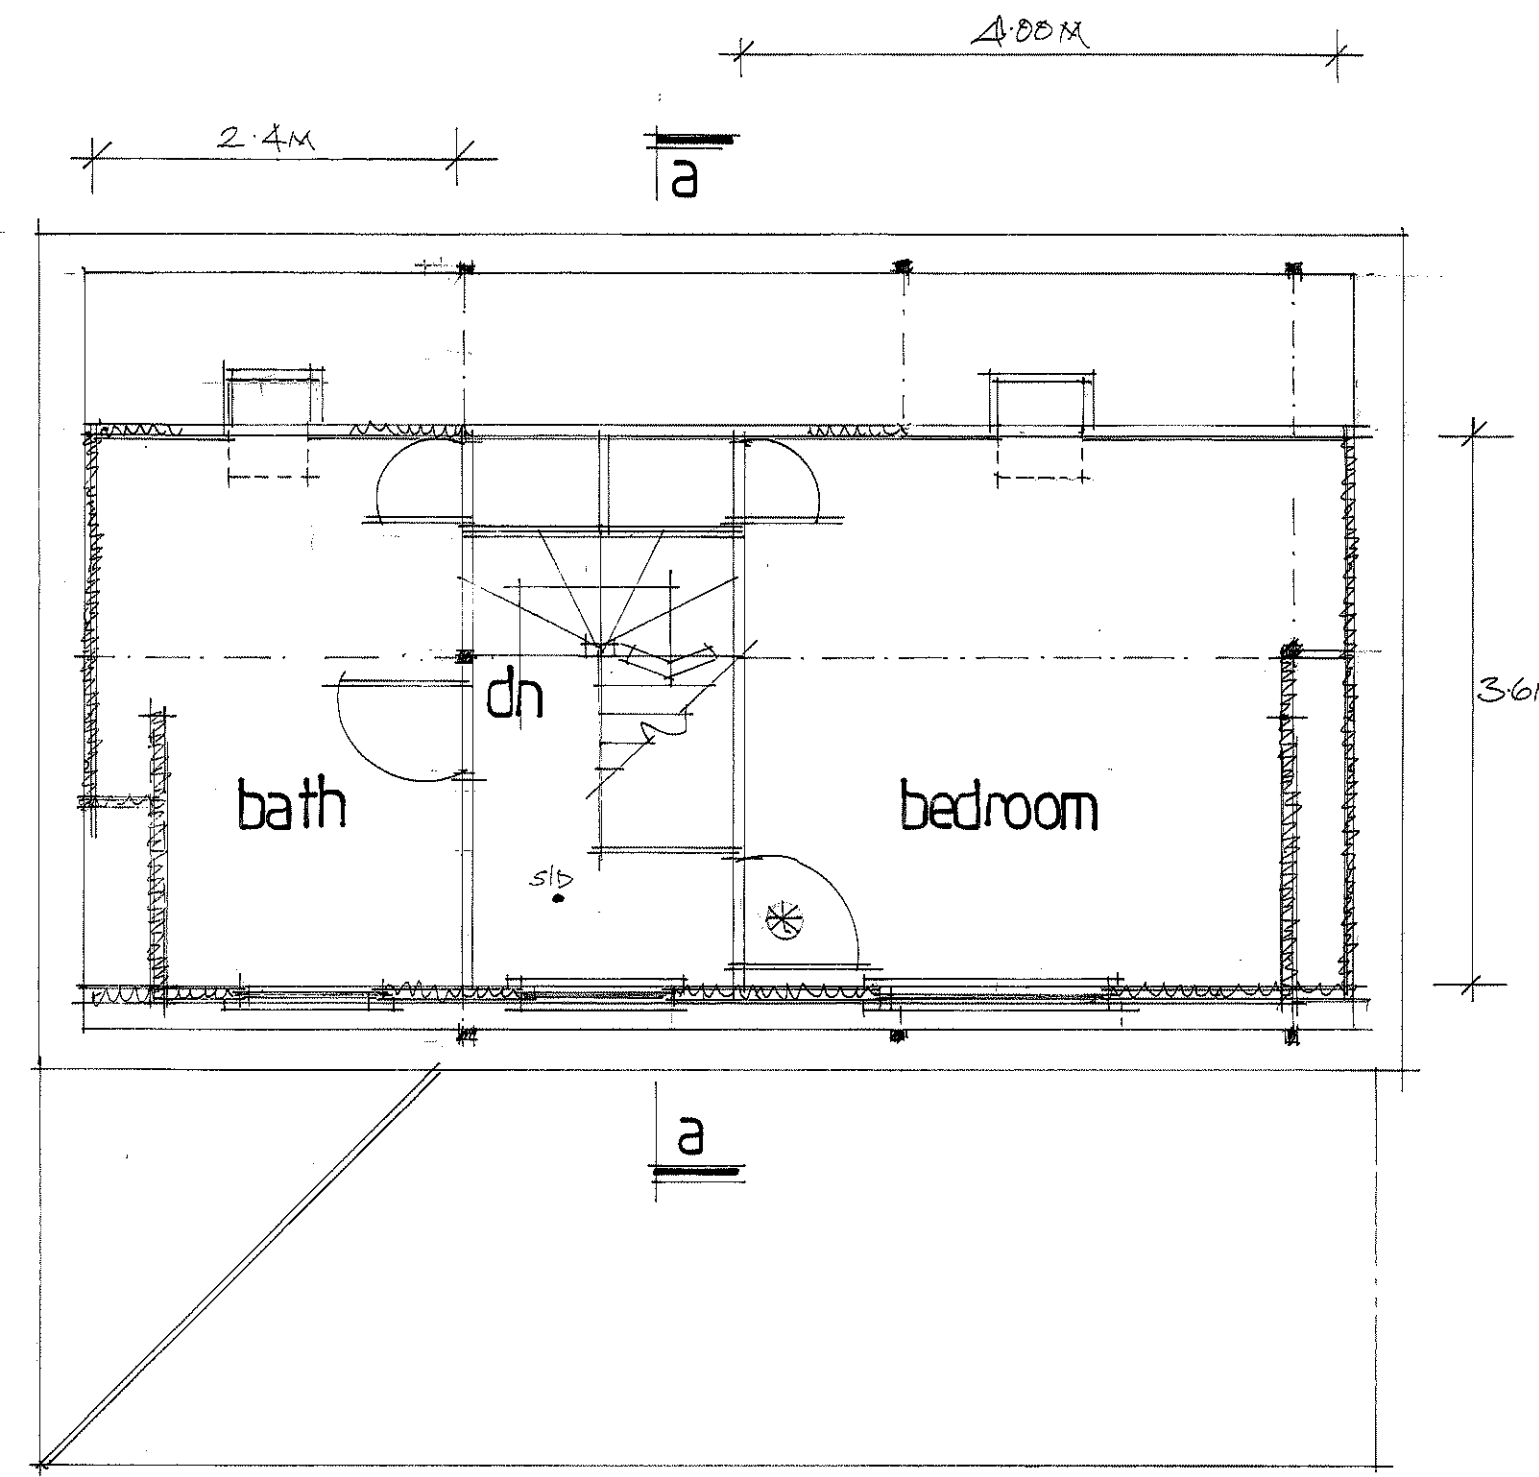


proposed loft

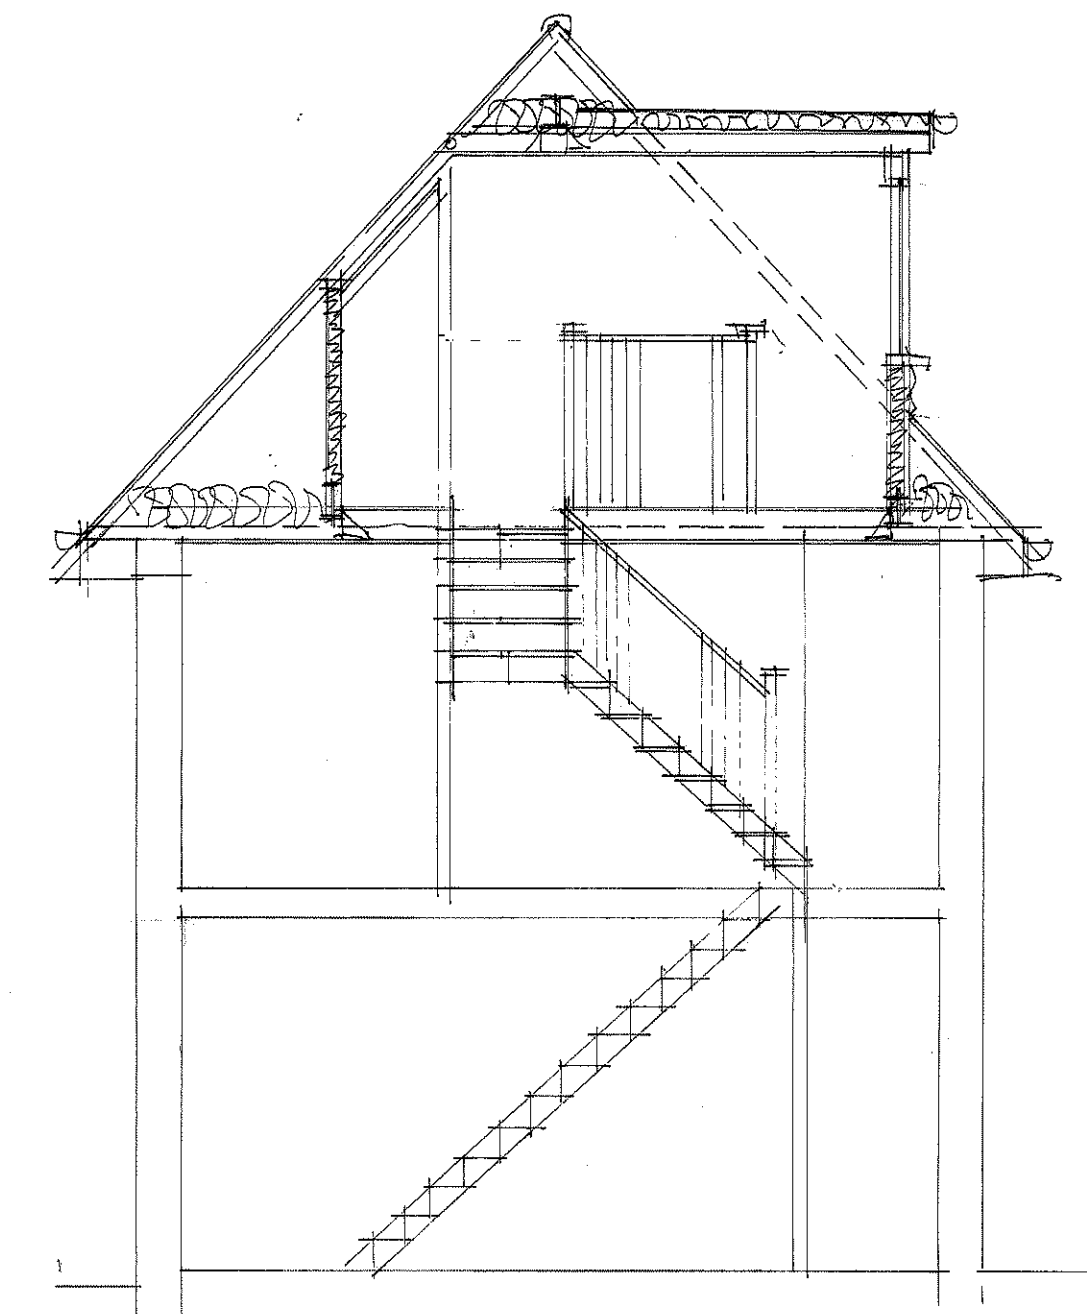


section aa


planning

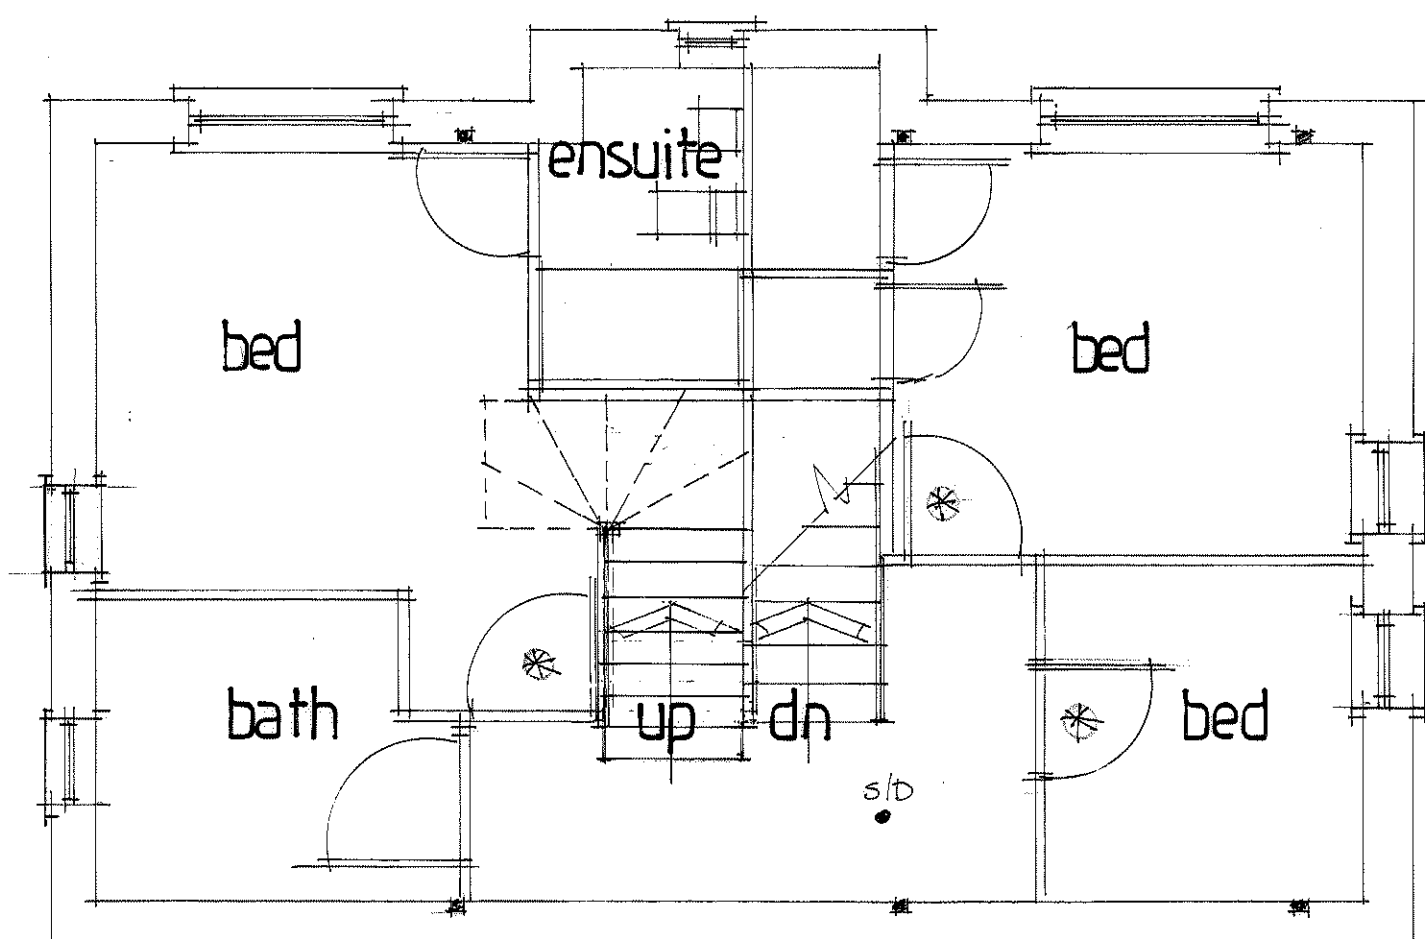


proposed first floor

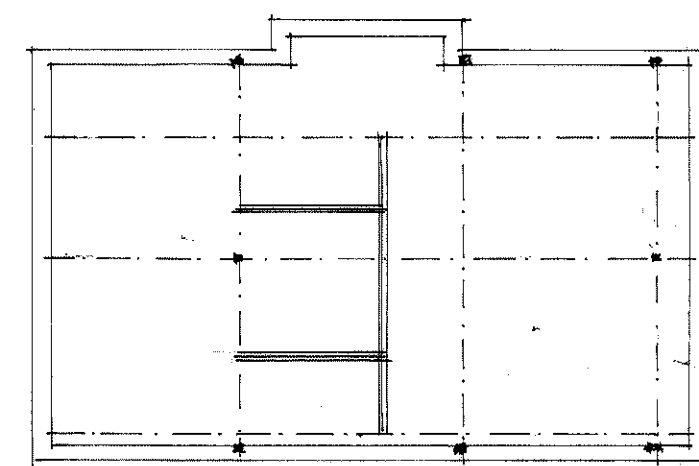


structural layout n.t.s.

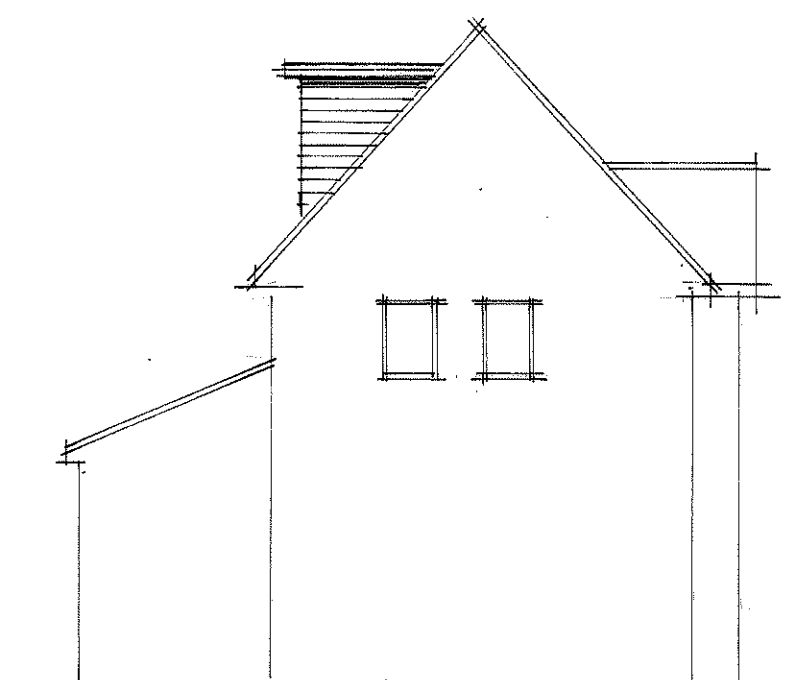


proposed east

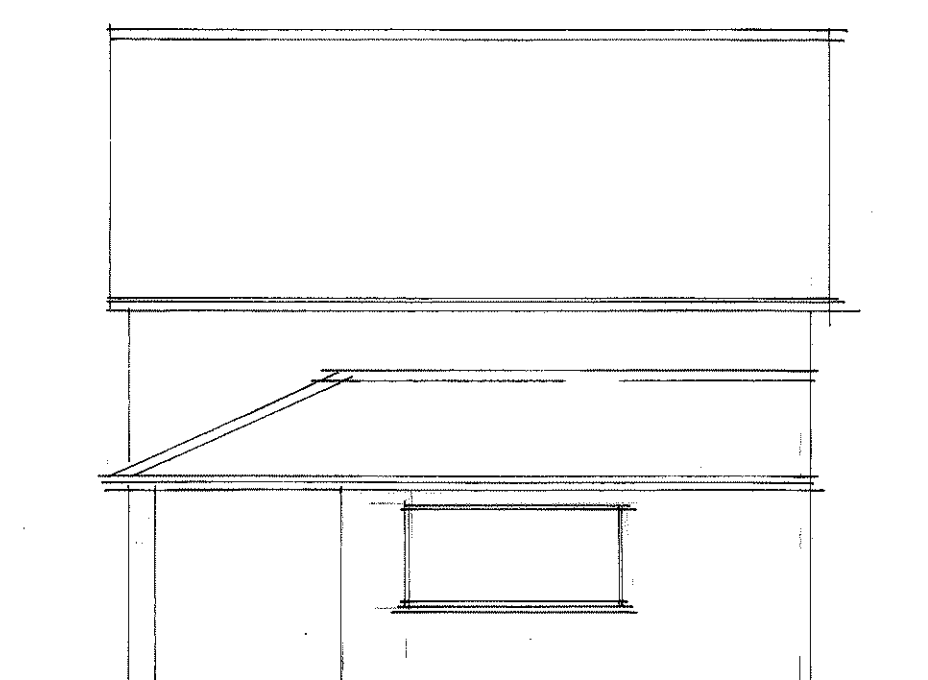

existing south

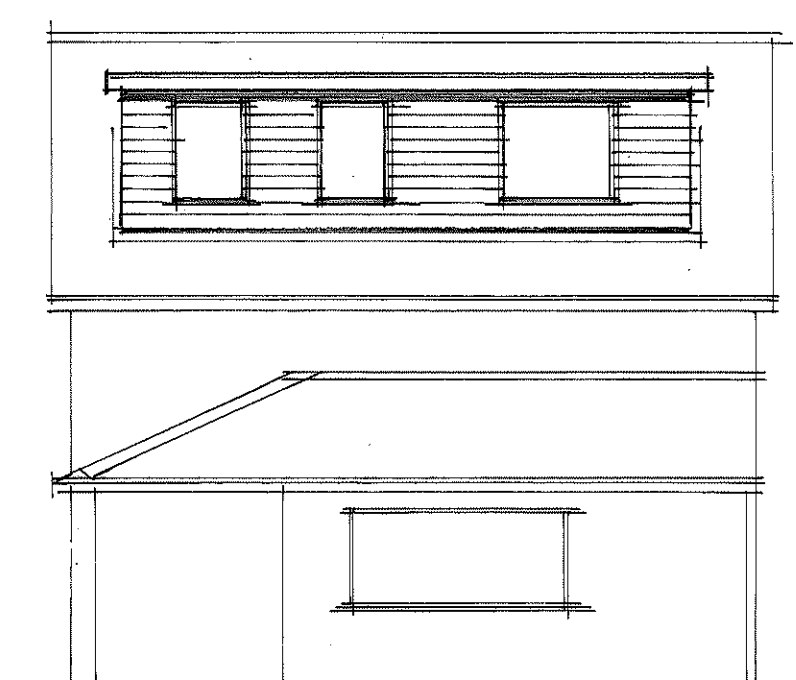

proposed south

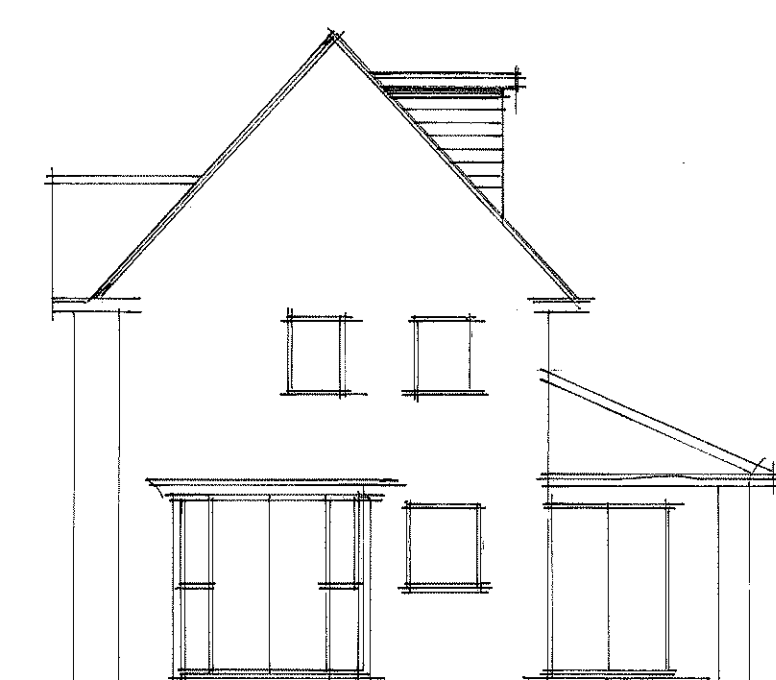

proposed west

A	Date	Revision
© copyright		
THORNS YOUNG ARCHITECTURAL		
THORNS-YOUNG LTD CHARTERED BUILDING CONSULTANTS Website: www.thornsyoun.co.uk		
Portsmouth 232 London Road North End PO2 8JQ Tel: (02392) 672 883		
Client		
MR+MRS. L. PARHAM		
Job Title		
8 WINDRUSH CLOSE HAYWARD PO9 2EW		
Drawing Title		
PROPOSED LOFT CONVERSION WITH REAR DORMER.		
Scale 1:50 + 1:100		
Date MAY 23		Drawn by CMC
Drg. No. 7117:23		Rev.