


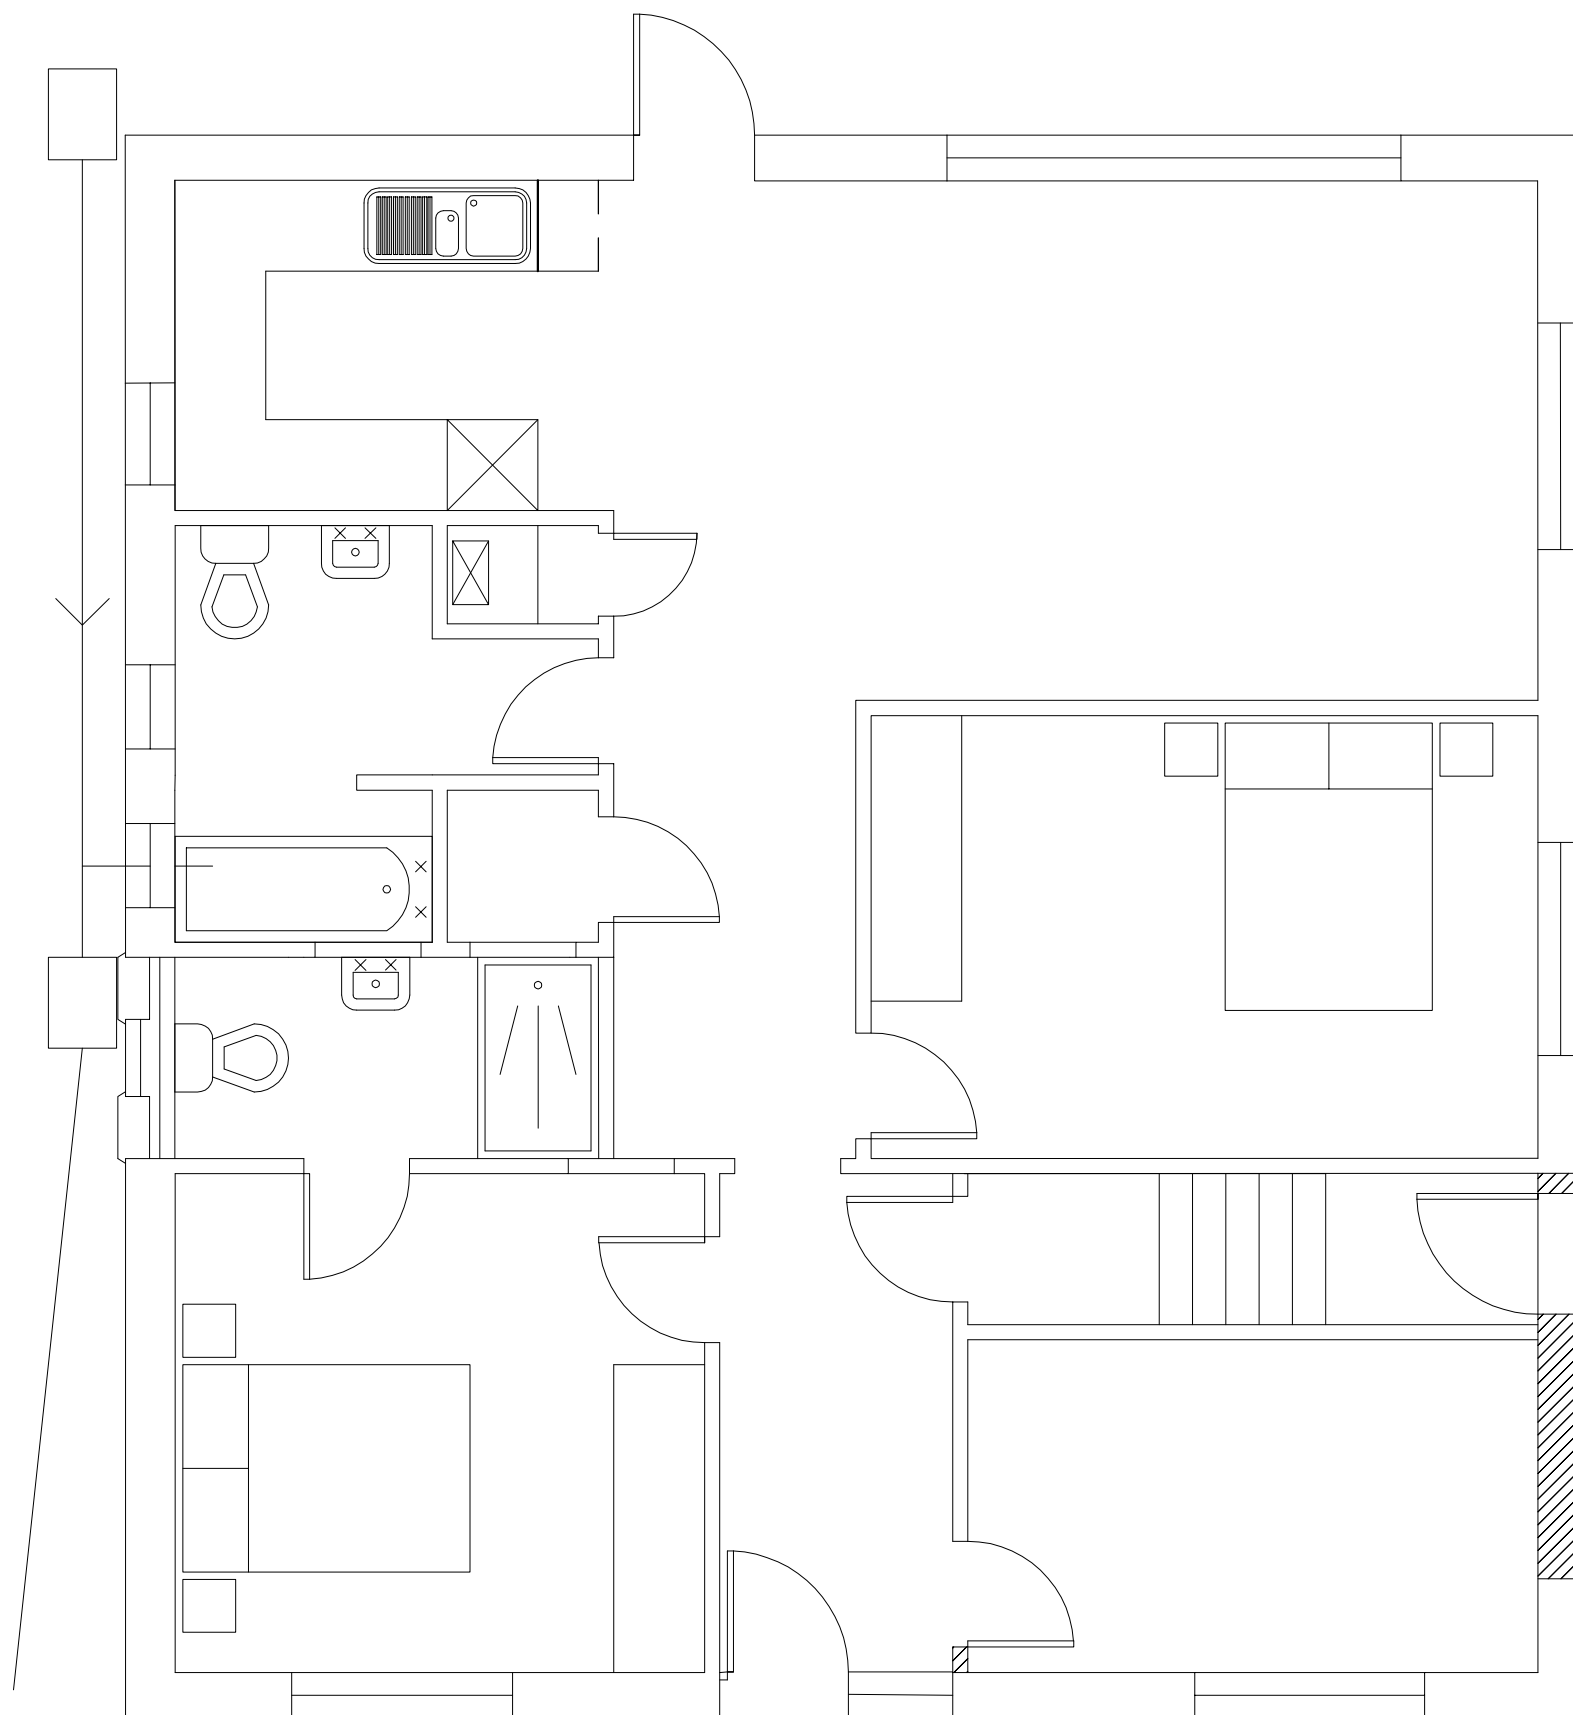

EXISTING FLOOR PLAN

0m 1m 2m 3m



1/50